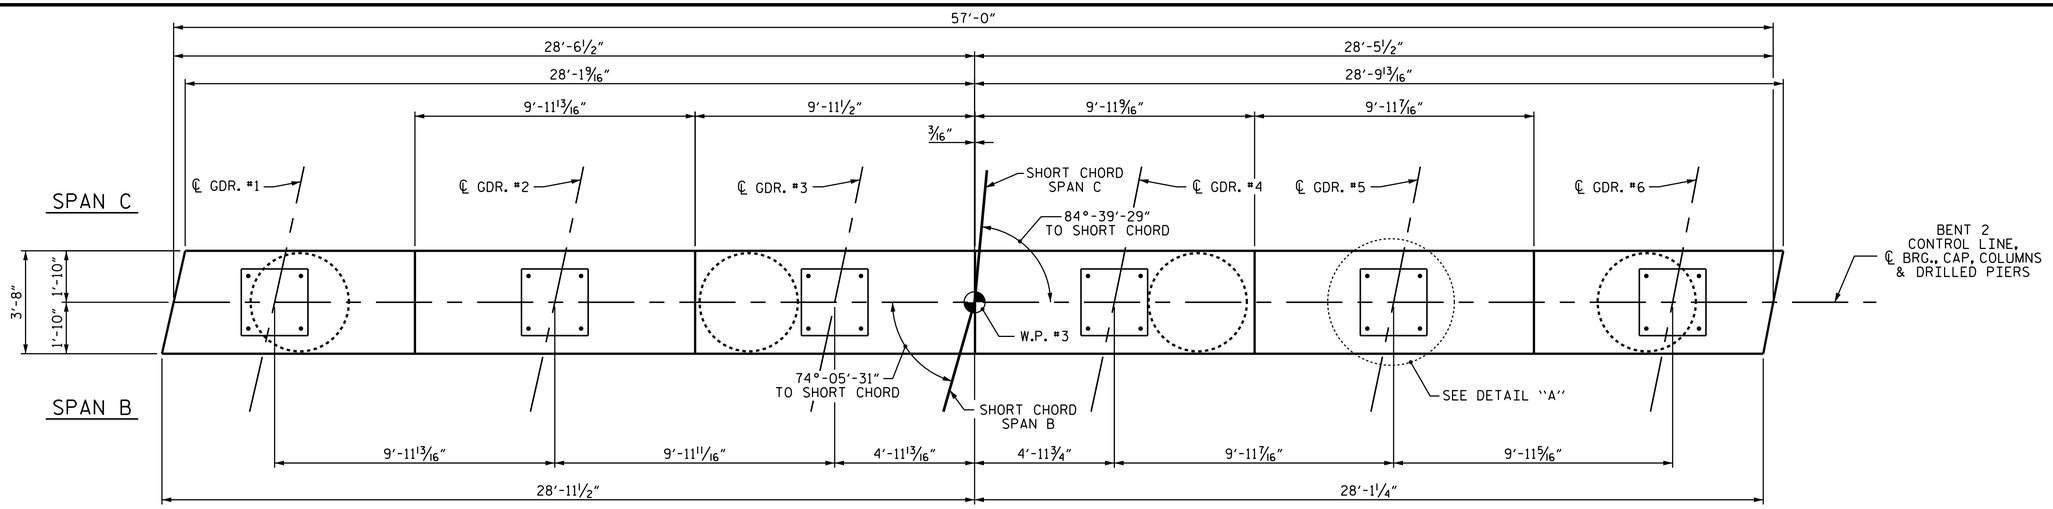

PLAN

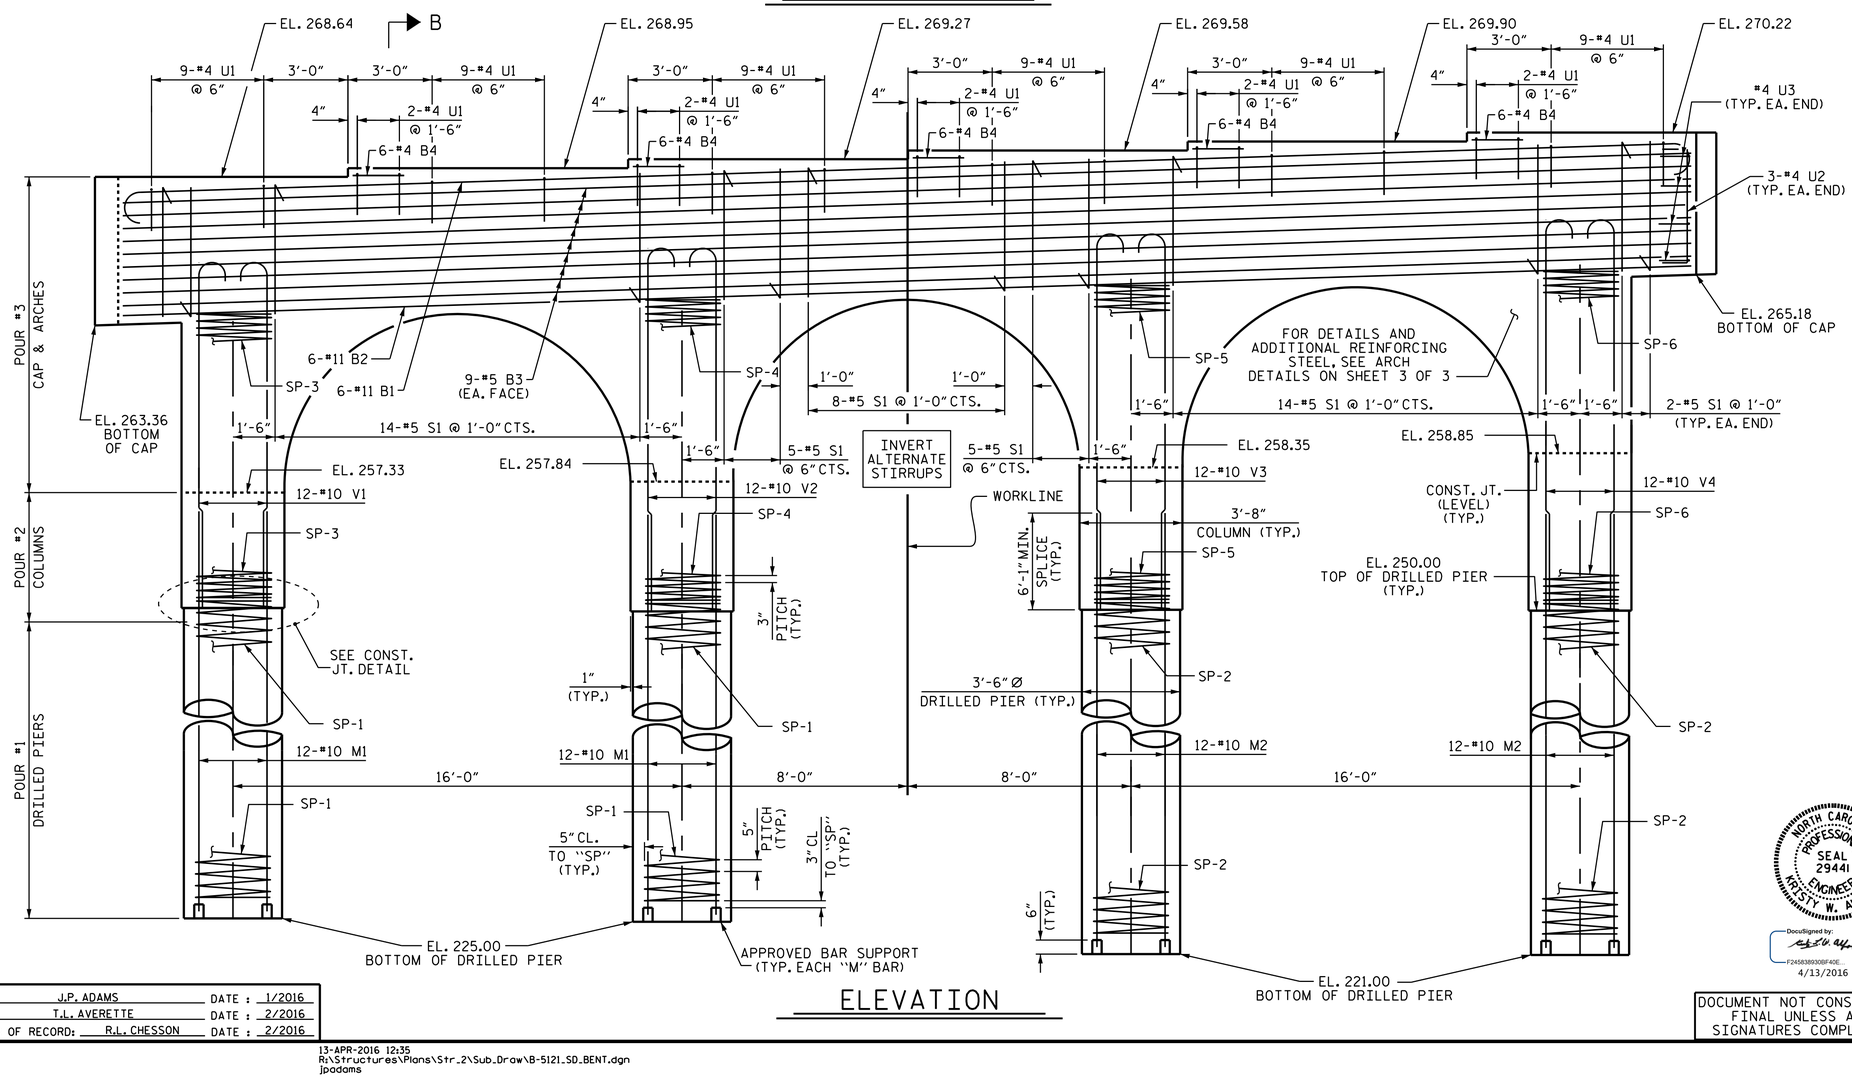

ELEVATION

PROJECT NO. B-5121/B-5317

WAKE COUNTY

STATION: 20+19.94 -FLYOVER-

SHEET 1 OF 3

STATE OF NORTH CAROLINA
DEPARTMENT OF TRANSPORTATION
RALEIGH

SUBSTRUCTURE

BENT 2

NORTH CAROLINA PROFESSIONAL SEAL 29441 ENGINEER KRISTY W. ALFORD

DocuSigned by: F2458389308F40E...
4/13/2016

DOCUMENT NOT CONSIDERED FINAL UNLESS ALL SIGNATURES COMPLETED

REVISIONS					
NO.	BY:	DATE:	NO.	BY:	DATE:
1			3		
2			4		

SHEET NO. S-94

TOTAL SHEETS 110

STR. #2

DRAWN BY : J.P. ADAMS DATE : 1/2016
CHECKED BY : T.L. AVERETTE DATE : 2/2016
DESIGN ENGINEER OF RECORD: R.L. CHESSON DATE : 2/2016

13-APR-2016 12:35
R:\Structures\Plans\Str_2\Sub_Draw\B-5121_SD_BENT.dgn
jpadams