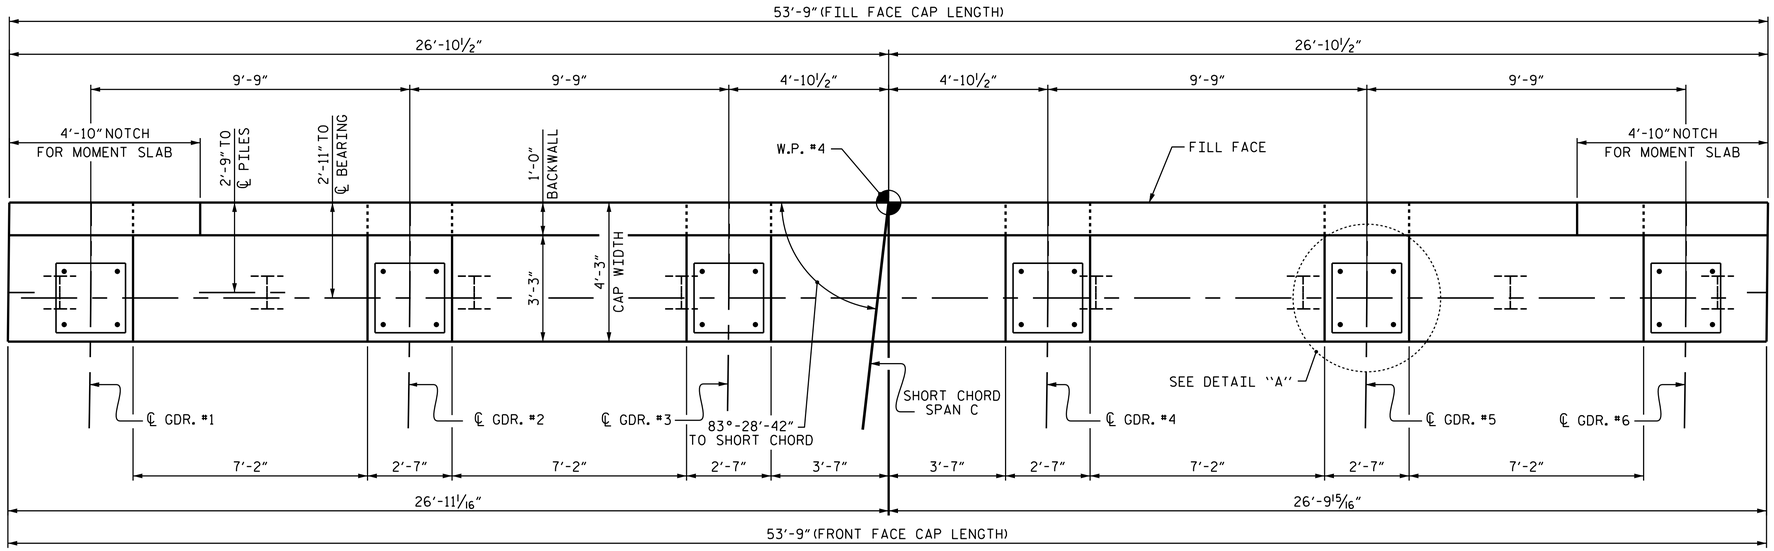

PLAN

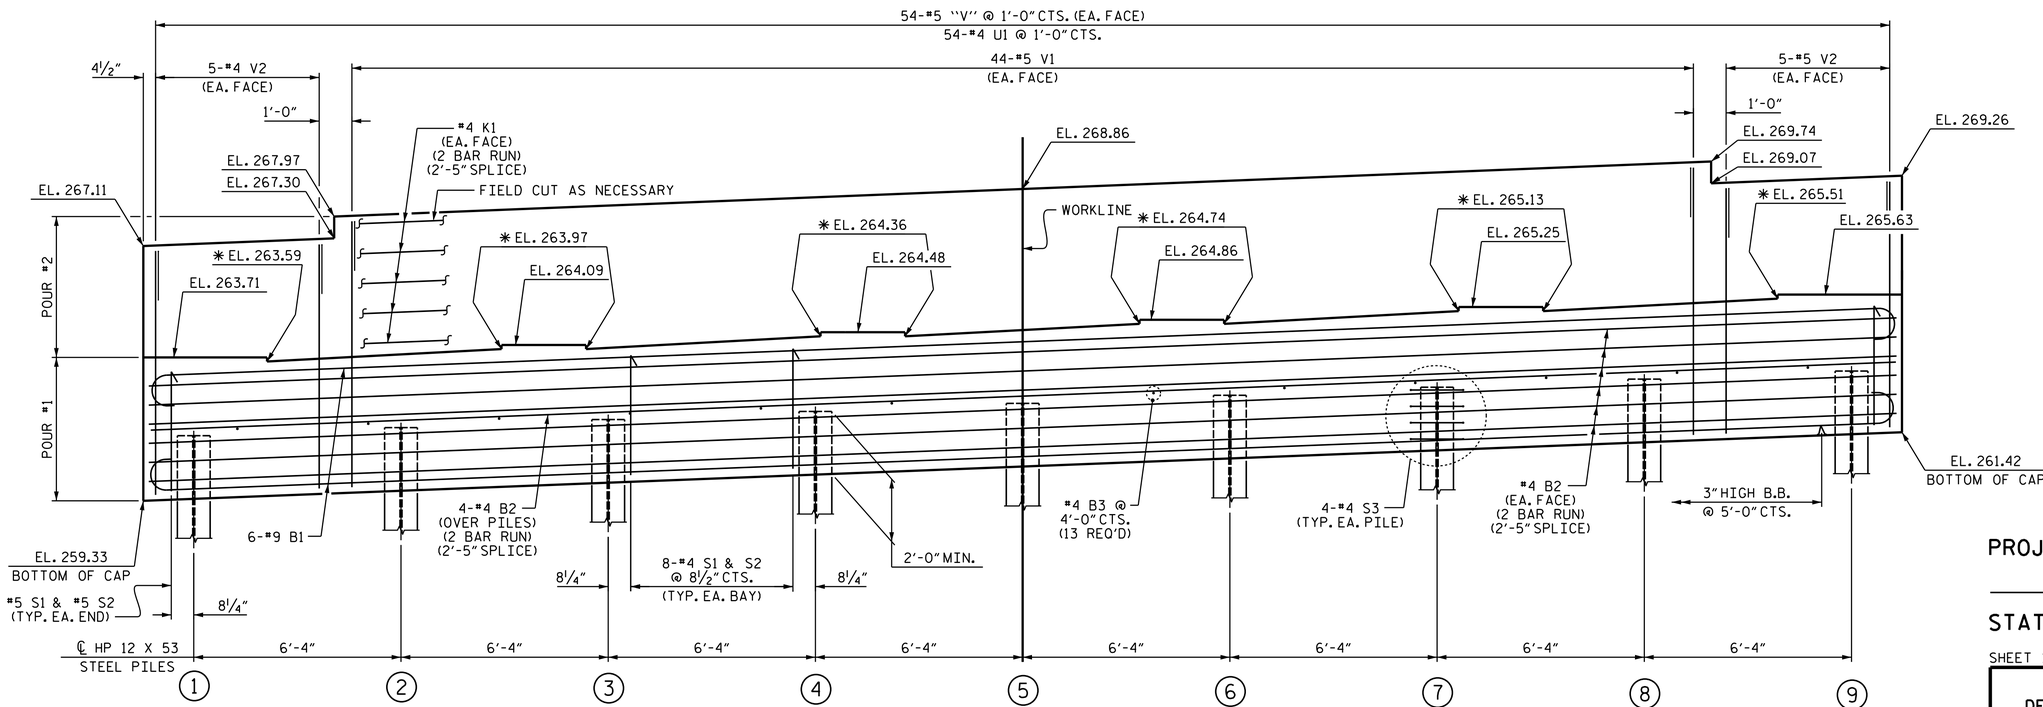

ELEVATION

✳ FOR LOCATION OF ELEVATION BETWEEN BUILD-UPS, SEE SECTION THRU CAP ON SHEET 2 OF 2.

TOP OF PILE ELEVATIONS

①	261.41	④	262.15	⑦	262.89
②	261.66	⑤	262.40	⑧	263.13
③	261.90	⑥	262.64	⑨	263.38

NORTH CAROLINA PROFESSIONAL SEAL 29441 ENGINEER KRISTY W. ALFORD

DocuSigned by: F2458389309F40E... 4/13/2016

DOCUMENT NOT CONSIDERED FINAL UNLESS ALL SIGNATURES COMPLETED

PROJECT NO. B-5121/B-5317

WAKE COUNTY

STATION: 20+19.94 -FLYOVER-

SHEET 1 OF 2

STATE OF NORTH CAROLINA
DEPARTMENT OF TRANSPORTATION
RALEIGH

SUBSTRUCTURE

END BENT 2

REVISIONS						SHEET NO.
NO.	BY:	DATE:	NO.	BY:	DATE:	S-97
1			3			TOTAL SHEETS
2			4			110

STR. #2

DRAWN BY : J.P. ADAMS DATE : 1/2016
CHECKED BY : T.L. AVERETTE DATE : 2/2016
DESIGN ENGINEER OF RECORD: R.L. CHESSON DATE : 2/2016

13-APR-2016 12:35
R:\Structures\Plans\Str_2\Sub_Draw\B-5121_SD_EB.dgn
jpadams