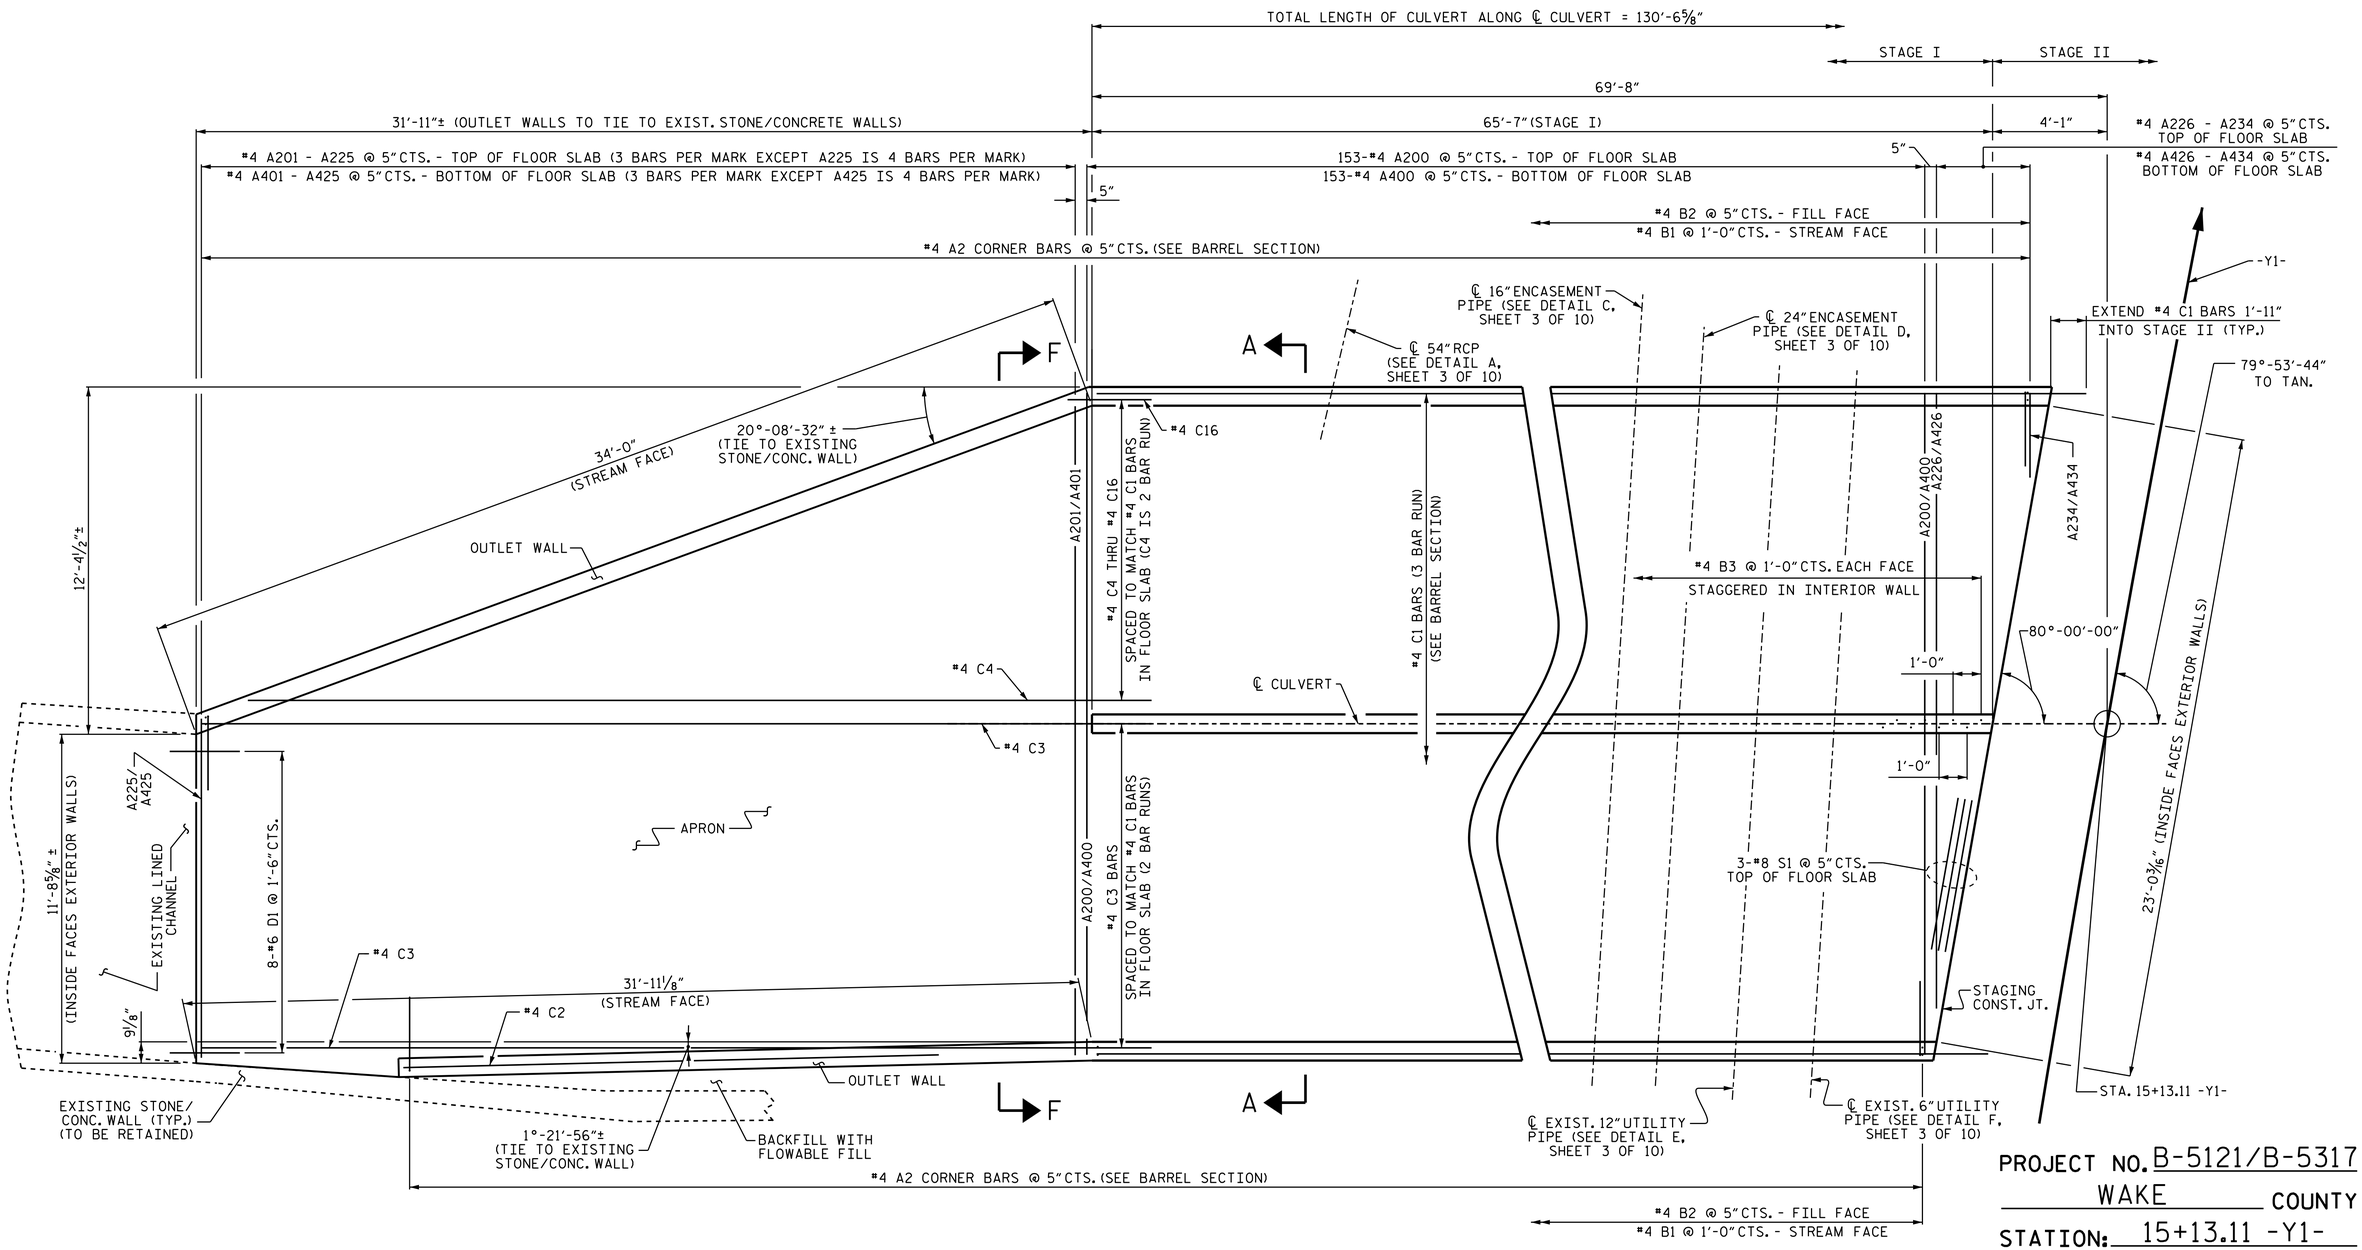

PROJECT NO. B-5121/B-5317

WAKE COUNTY

STATION: 15+13.11 -Y1-

SHEET 5 OF 10

STAGE I - FLOOR PLAN

FOR SECTION F-F AND ADDITIONAL REINFORCING STEEL IN APRON AND OUTLET WALLS, SEE SHEET 9 OF 10
FOR SECTION A-A, SEE SHEET 4 OF 10

NORTH CAROLINA PROFESSIONAL SEAL 29441 ENGINEER KRISTY W. ALFORD

DocuSigned by: F245838930BF40E...
6/3/2016

STATE OF NORTH CAROLINA
DEPARTMENT OF TRANSPORTATION
RALEIGH

DOUBLE 11 FT. X 7 FT. CONCRETE BOX CULVERT STAGE I FLOOR PLAN

REVISIONS						SHEET NO.
NO.	BY:	DATE:	NO.	BY:	DATE:	C-5
1			3			TOTAL SHEETS
2			4			10

DOCUMENT NOT CONSIDERED FINAL UNLESS ALL SIGNATURES COMPLETED

DRAWN BY :	T.L. AVERETTE	DATE :	11/2015
CHECKED BY :	J.P. ADAMS	DATE :	12/2015
DESIGN ENGINEER OF RECORD:	T.L. AVERETTE	DATE :	12/2015

02-JUN-2016 08:46
R:\Structures\Plans\Culvert\B-5121_SD_CU.dgn
kalford