GEOTECHNICAL ENGINEER	ENGINEER
NORTH CAROLINA PROFESSIONAL SEAL 032171 ENGINEER JINYOUNG PARK — DocuSigned by: A7A9D8B2D3A4B0... SIGNATURE — DATE 3/29/2016	SIGNATURE — DATE

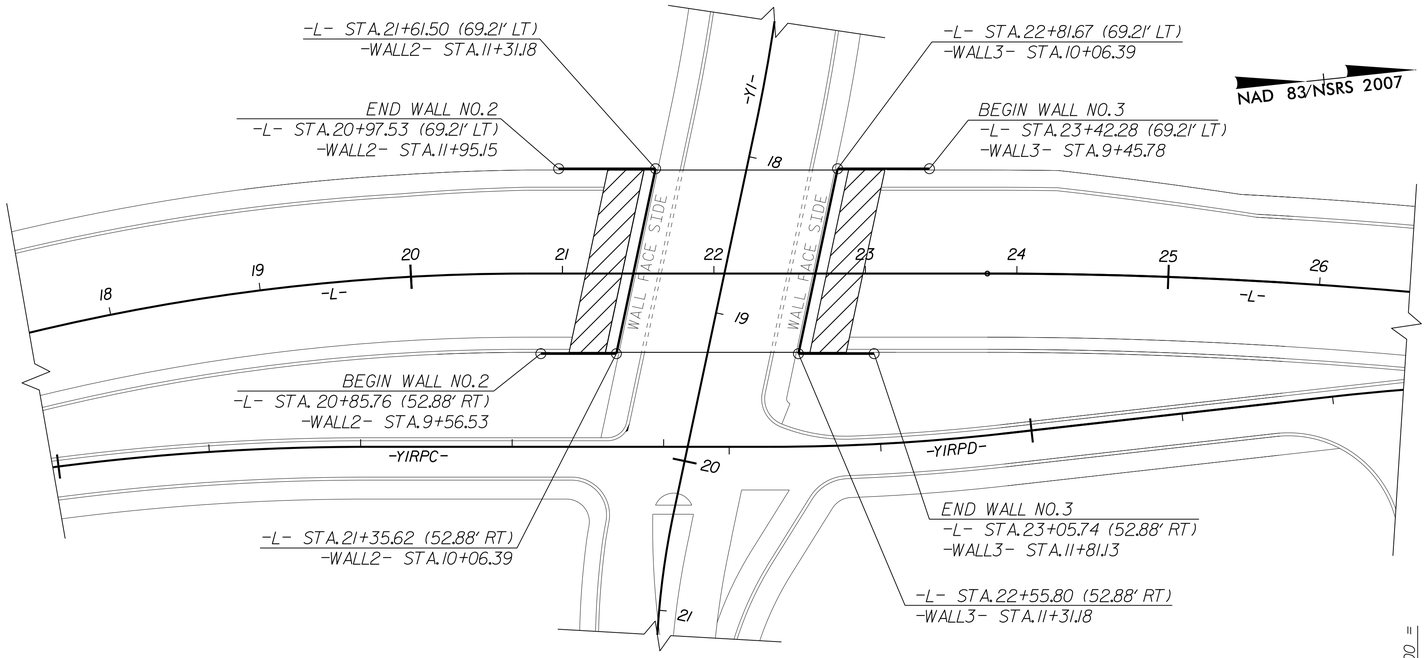

PLAN VIEW FOR RETAINING WALL NO. 2 & NO. 3

N.T.S.

ESTIMATED RETAINING WALL QUANTITIES	
MSE RETAINING WALL NO. 2	4,230 SF
MSE RETAINING WALL NO. 3	4,150 SF

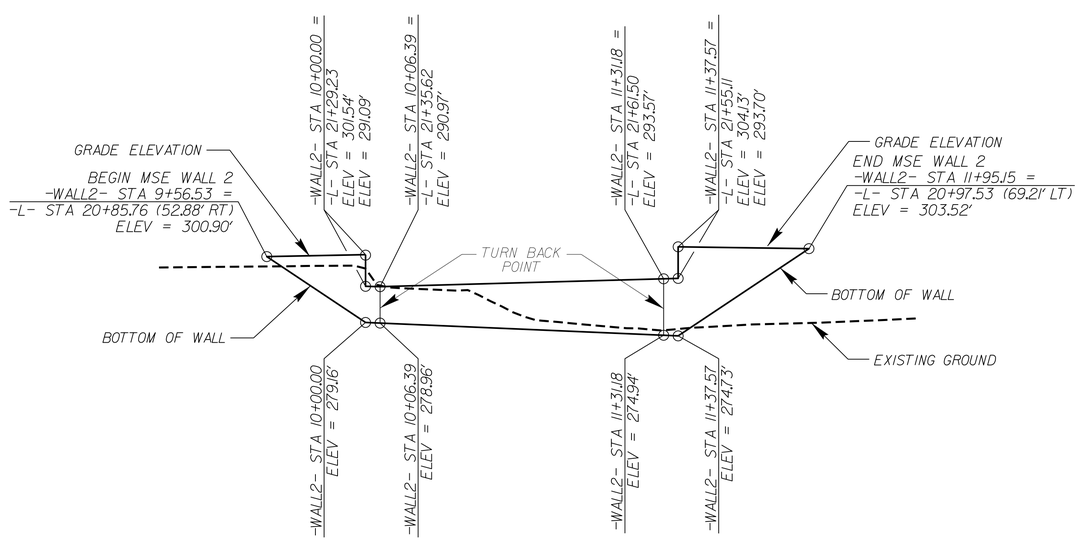

WALL ENVELOPE FOR RETAINING WALL NO. 2

EXPOSED WALL FACE VIEW, N.T.S.

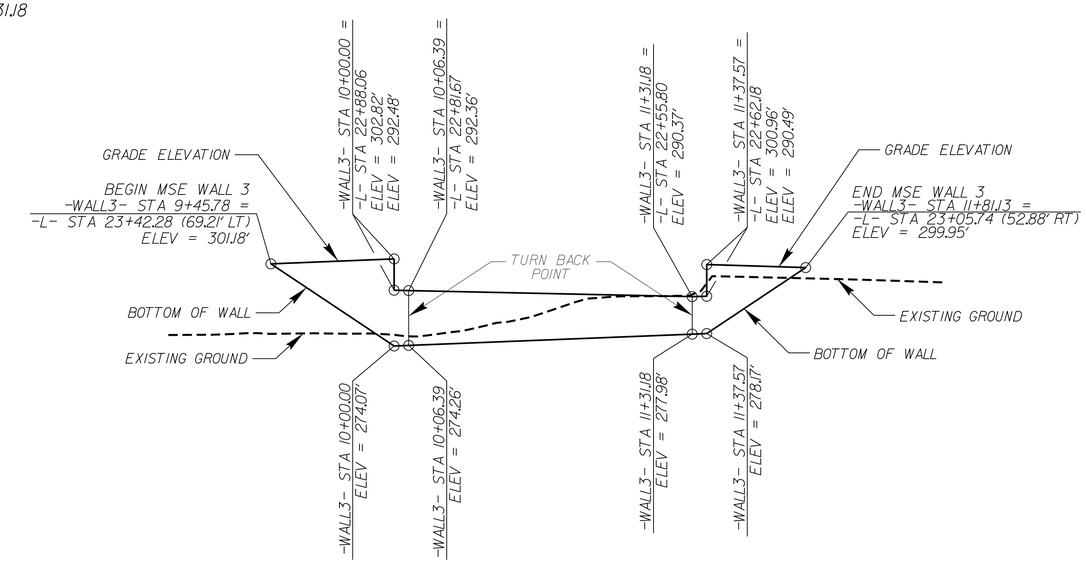

WALL ENVELOPE FOR RETAINING WALL NO. 3

EXPOSED WALL FACE VIEW, N.T.S.

PROJECT NO.: B-5121 / B-5317

WAKE COUNTY

STATION: 21+00 -L- (WALL NO. 2 & 3)

SHEET 2 OF 9

PREPARED BY: J. PARK	DATE: 03 / 2016
REVIEWED BY: J. BATTS	DATE: 03 / 2016

STATE OF NORTH CAROLINA DEPARTMENT OF TRANSPORTATION

NORTH CAROLINA DEPARTMENT OF TRANSPORTATION DIVISION OF HIGHWAYS

GEOTECHNICAL ENGINEERING UNIT

RETAINING WALL NO. 2 & 3
PLAN VIEW AND
WALL ENVELOPES

REVISIONS

NO.	BY	DATE	NO.	BY	DATE
1	–	–	3	–	–
2	–	–	4	–	–

SHEET NO. W-2