PROJ. REFERENCE NO.	SHEET NO.
B-5118	TMP-3

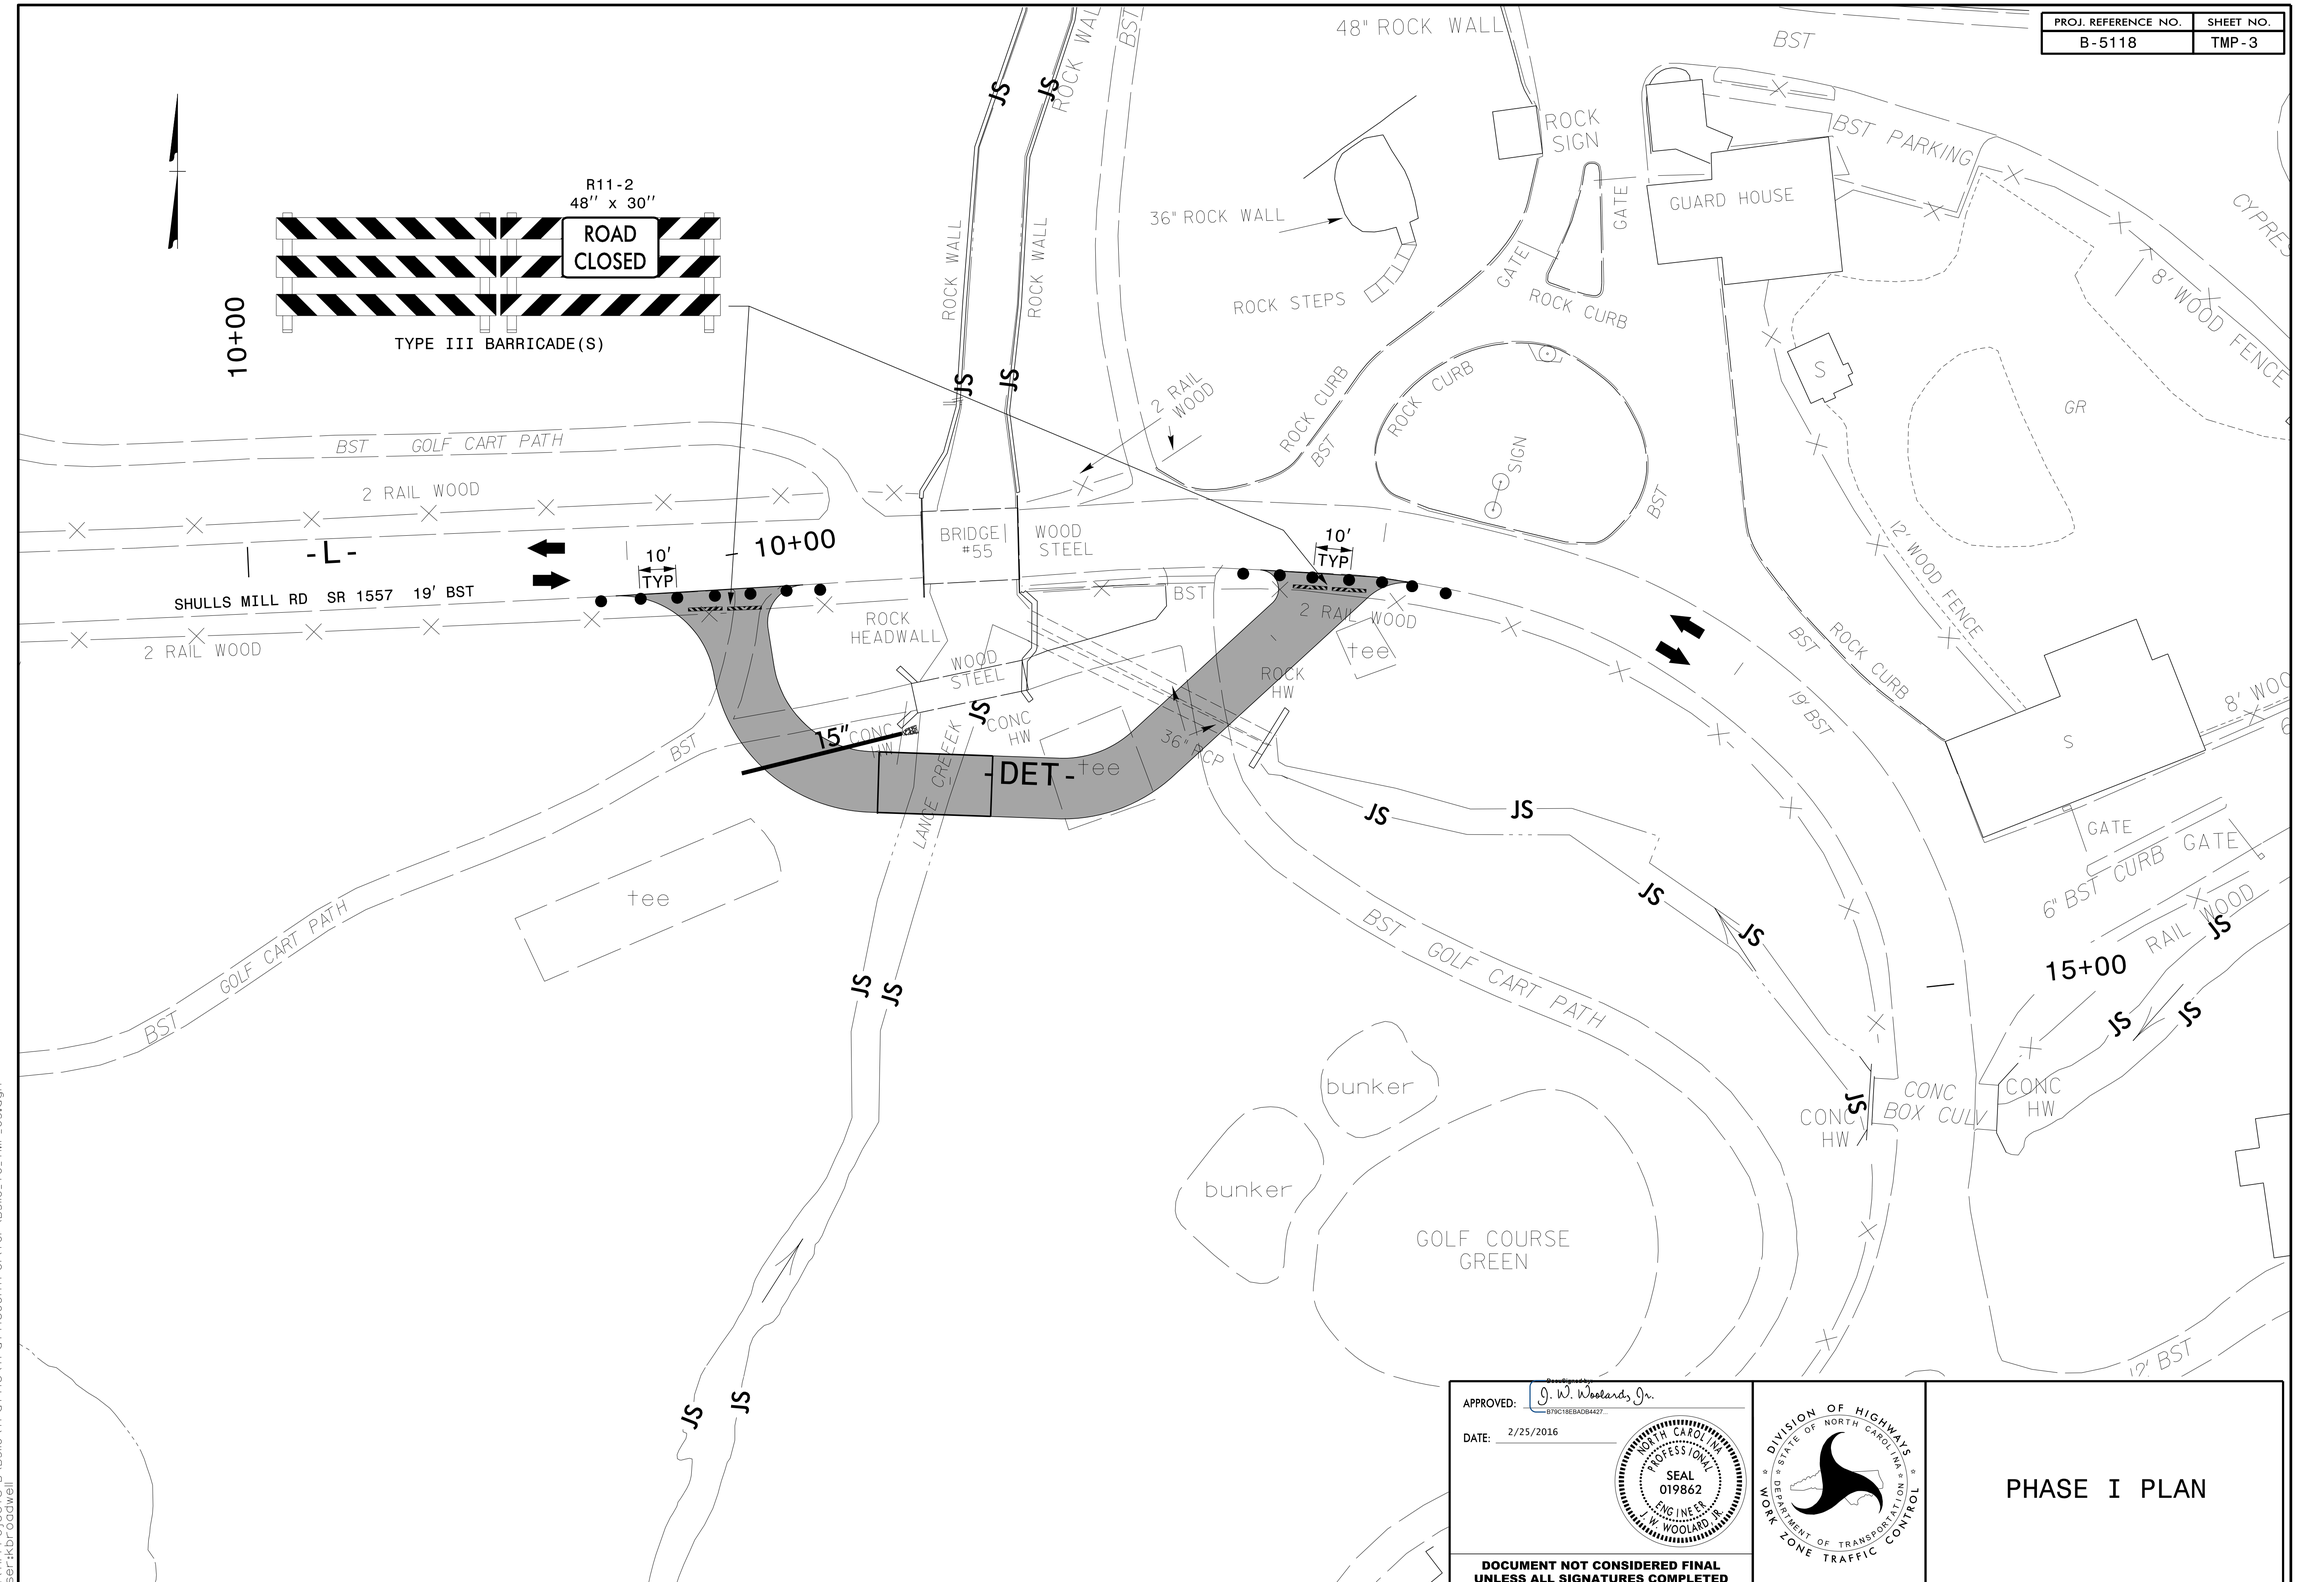

APPROVED: J. W. Woolards, Jr.

DATE: 2/25/2016

NORTH CAROLINA PROFESSIONAL SEAL 019862 ENGINEER J. W. WOOLARD, JR.

DIVISION OF HIGHWAYS STATE OF NORTH CAROLINA DEPARTMENT OF TRANSPORTATION WORK ZONE TRAFFIC CONTROL

DOCUMENT NOT CONSIDERED FINAL UNLESS ALL SIGNATURES COMPLETED

PHASE I PLAN

2/25/2016
P:\TIPProjects-B\B5118\Traffic\TrafficControl\TCP\B5118_TC_TMP_03.dgn
User:kbroadwell