TIP PROJECT: B-5313

CONTRACT: C203807

STATE	STATE PROJECT REFERENCE NO.	SHEET NO.	TOTAL SHEETS
N.C.	B-5313		

STATE PROJ. NO.	F. A. PROJ. NO.	DESCRIPTION
46027.1.1	BRZ-1002(40)	P.E.
46027.2.1	N/A	R/W & UTIL
46027.3.1	N/A	CONST.

STATE OF NORTH CAROLINA

DIVISION OF HIGHWAYS

WILSON COUNTY

LOCATION: BRIDGE NO. 109 OVER TOWN CREEK ON SR 1002 (TOWN CREEK ROAD)

TYPE OF WORK: GRADING, PAVING, DRAINAGE, AND STRUCTURE

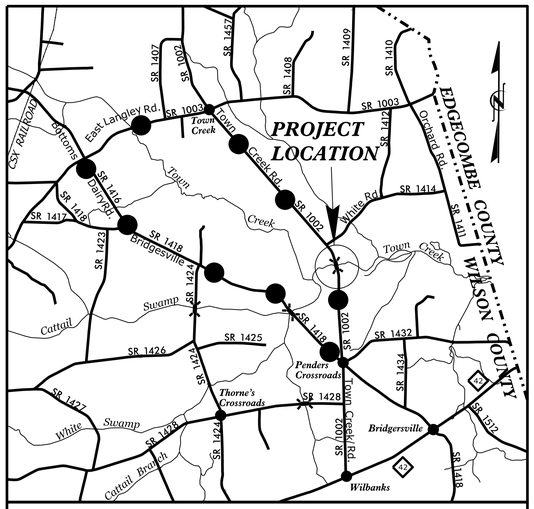

VICINITY MAP

DENOTES OFFSITE DETOUR ROUTE

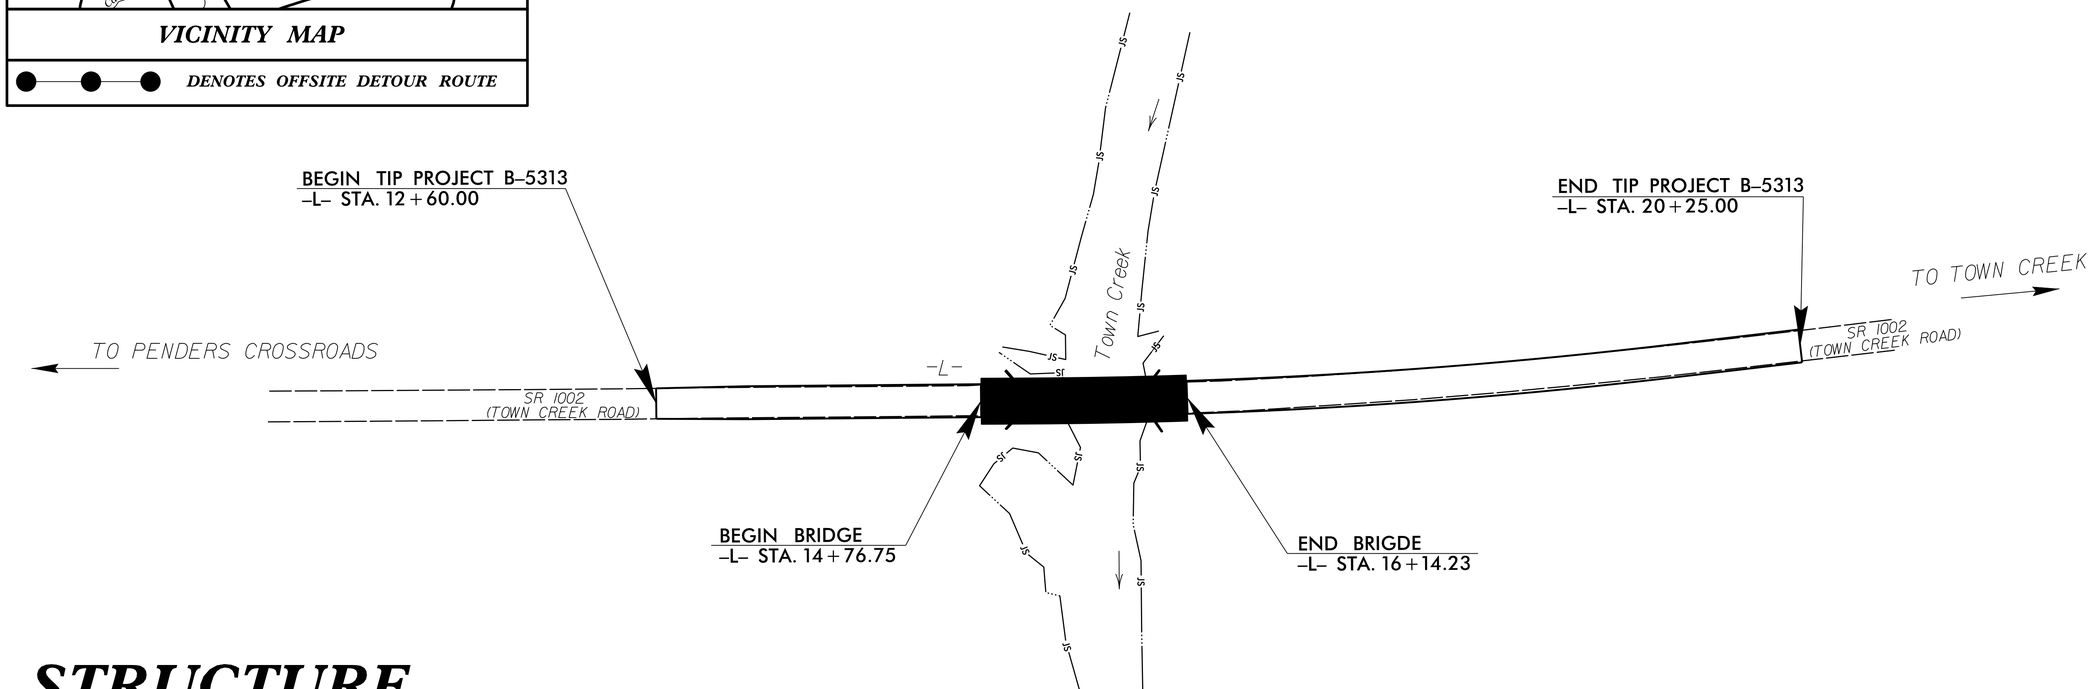

STRUCTURE

STATE OF NORTH CAROLINA DEPARTMENT OF TRANSPORTATION

DESIGN DATA

ADT (2016) = 653
ADT (2036) = 913
K = 11 %
D = 65 %
T = 10 % **
* V = 60 MPH
** (TTST 2 %, DUAL 8 %)

FUNC CLASS = MINOR COLLECTOR

SUBREGIONAL TIER

PROJECT LENGTH

LENGTH ROADWAY TIP PROJECT B-5313 = 0.119 MILES
LENGTH STRUCTURE TIP PROJECT B-5313 = 0.026 MILES

TOTAL LENGTH TIP PROJECT B-5313 = 0.145 MILES

Prepared In the Office of:

DIVISION OF HIGHWAYS
STRUCTURES MANAGEMENT UNIT
1000 BIRCH RIDGE DR.
RALEIGH, N.C. 27610

2012 STANDARD SPECIFICATIONS

LETTING DATE :

JUNE 21, 2016

J.M. BAILEY, P.E.
PROJECT ENGINEER

G.W. DICKEY, P.E.
PROJECT DESIGN ENGINEER