TIP NO.	SHEET NO.
B-5123	SIGN-4

APPROVED: DocuSigned by: Ron King 0695D7A9577C4DC...

DATE: 1/5/2016

SEAL

NORTH CAROLINA PROFESSIONAL SEAL 022959 ENGINEER RONALD W. KING

DOCUMENT NOT CONSIDERED FINAL UNLESS ALL SIGNATURES COMPLETED

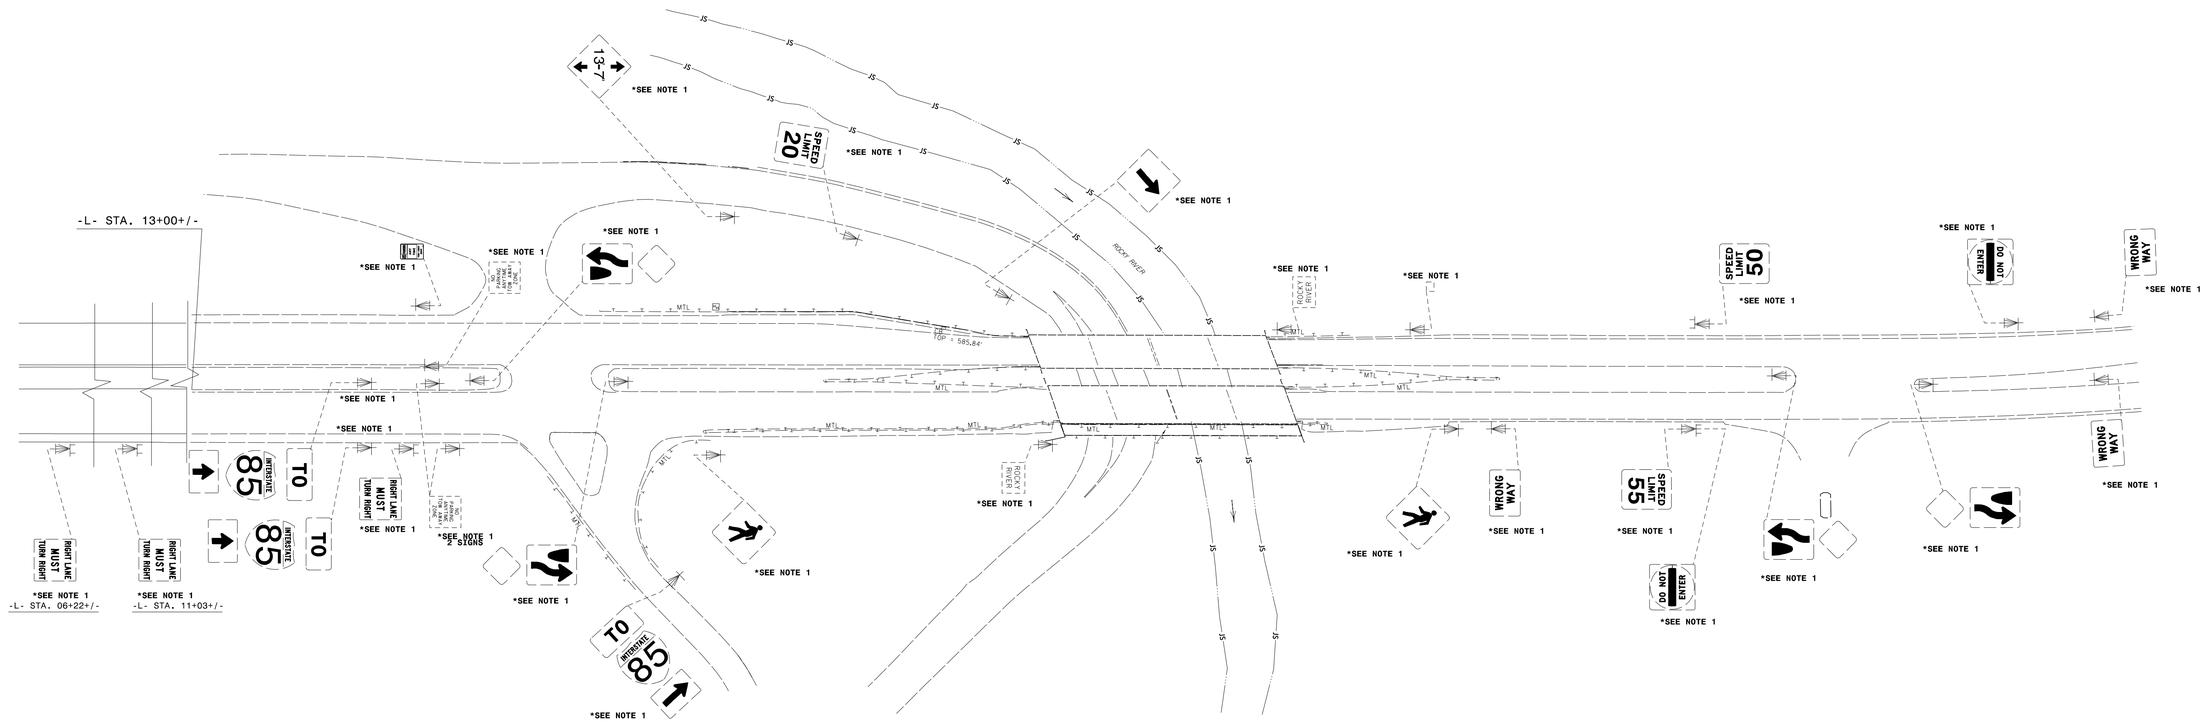

PROJECT NOTES

1. DISPOSAL OF SIGN SYSTEM, U-CHANNEL

EXISTING SIGNS

1/5/2016
P:\TIPProjects\B5123\Traffic\Signing\CADD\Signing Layout Plans\B-5123_Sgn_SGN.dgn
User:mravarrete