


## PLAN

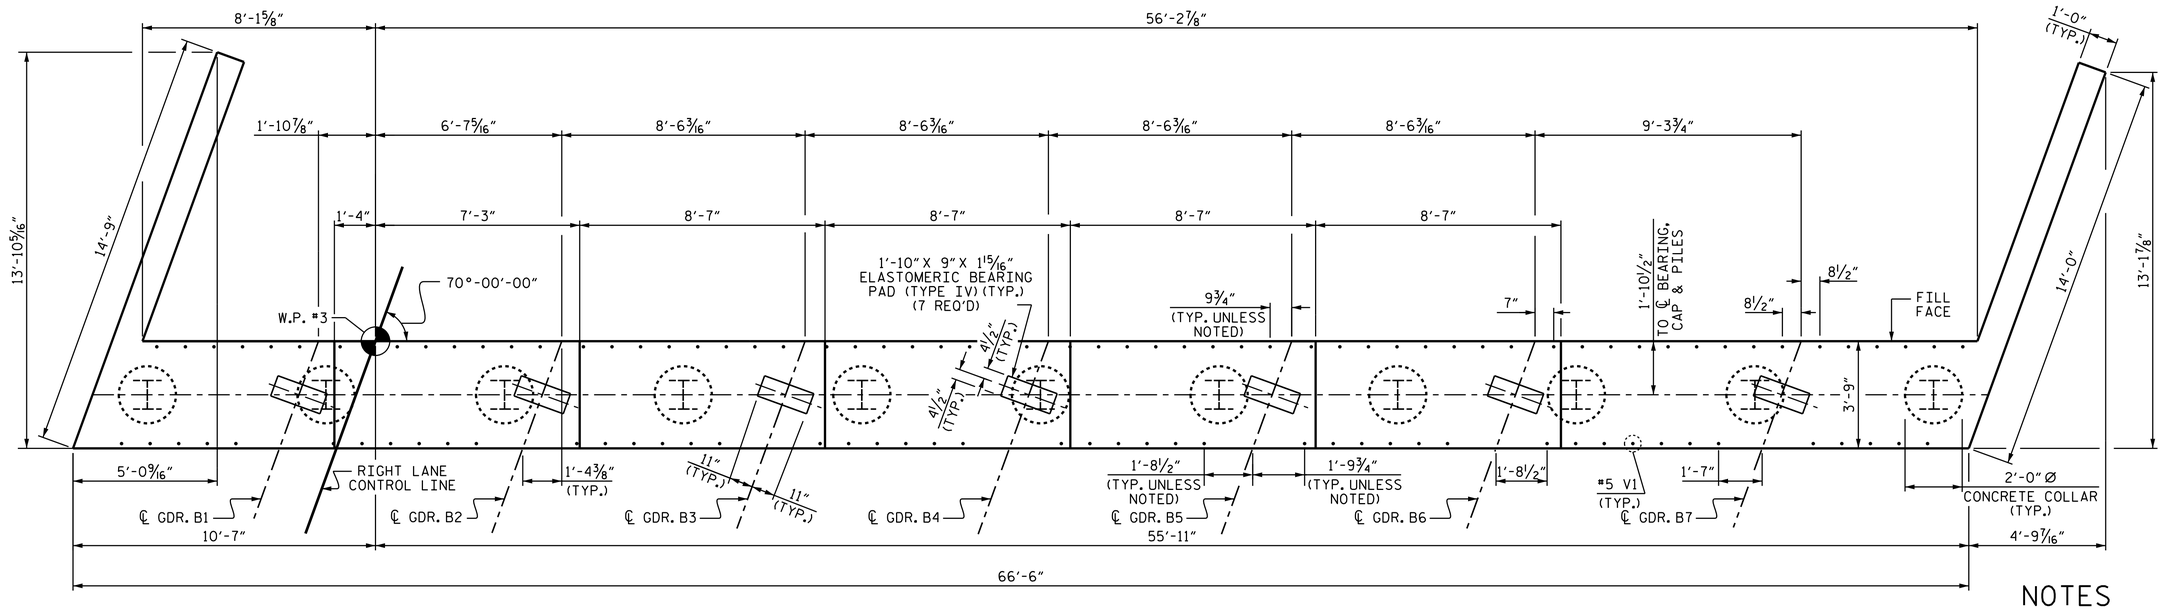


## ELEVATION

## NOTES

SEE SUPERSTRUCTURE SHEETS FOR UPPER PART OF INTEGRAL END BENT DETAILS.

THE CONTRACTOR'S ATTENTION IS CALLED TO THE FACT THAT THE UPPER PART OF WING IS TO BE POURED WITH SUPERSTRUCTURE.

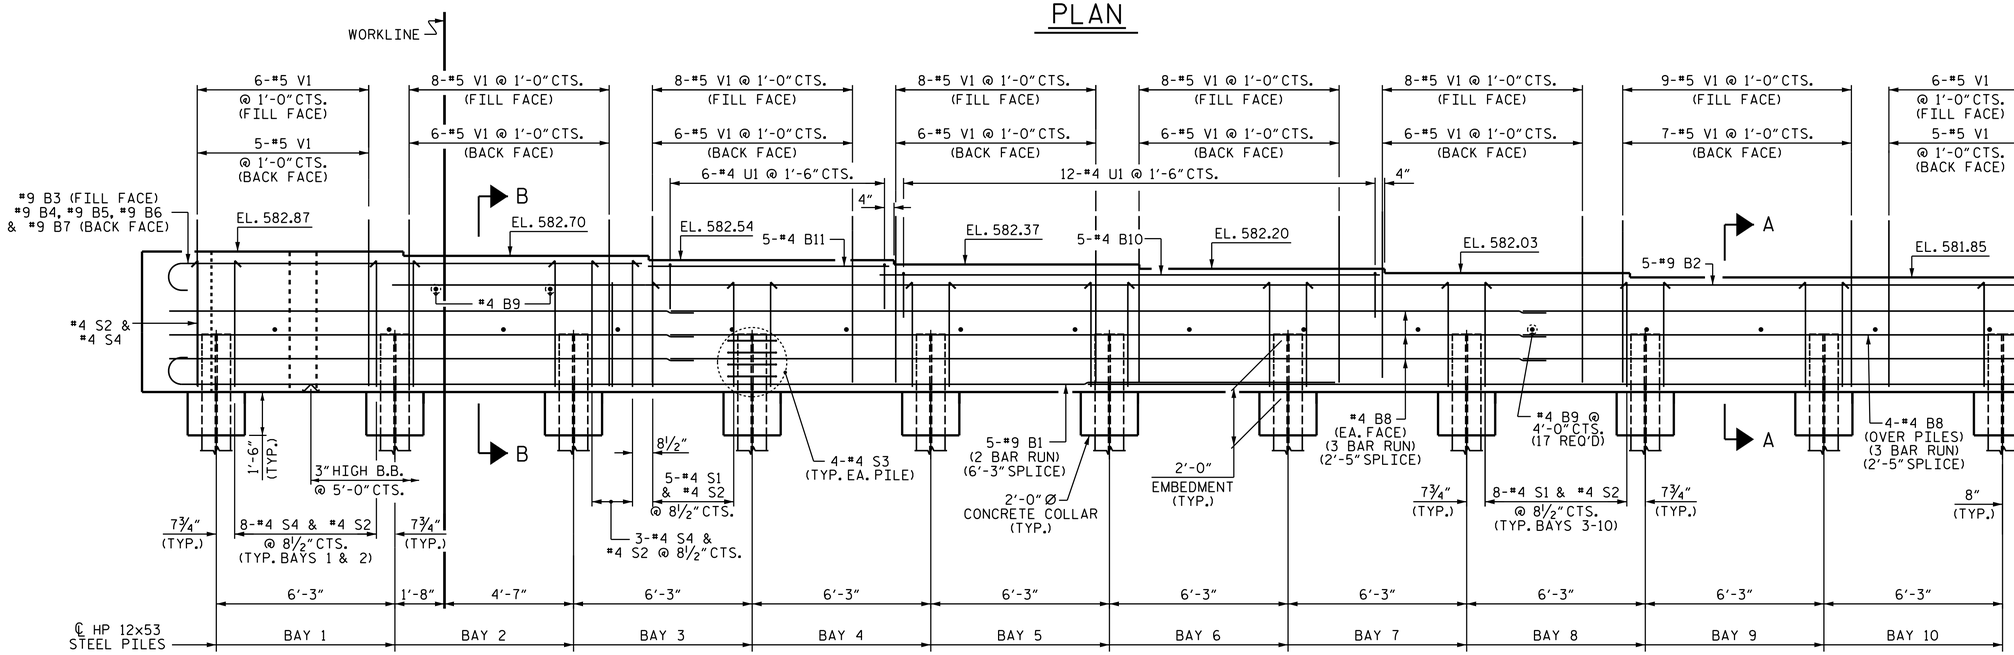THE TOP SURFACE OF THE END BENT CAP AND WINGS, EXCEPT THE BEARING AREA, SHALL BE RAKED TO A DEPTH OF ¼".

FOR TEMPORARY DRAINAGE FOR END BENTS, SEE SHEET 2 OF 2 OF INTEGRAL END BENT 1.

PROJECT NO. B-5123

CABARRUS COUNTY

STATION: 21+44.10 -L-

SHEET 1 OF 2

STATE OF NORTH CAROLINA
DEPARTMENT OF TRANSPORTATION
RALEIGH

SUBSTRUCTURE

# INTEGRAL END BENT 2

(RIGHT LANE)

NORTH CAROLINA PROFESSIONAL SEAL 23371 ENGINEER VIPUL A. PATEL

DocuSigned by: vipul a patel 1C157DE15D464AA...

3/1/2016

DOCUMENT NOT CONSIDERED FINAL UNLESS ALL SIGNATURES COMPLETED

| REVISIONS | | | | | | SHEET NO. |
|---|---|---|---|---|---|---|
| NO. | BY: | DATE: | NO. | BY: | DATE: | S-68 |
| 1 | | | 3 | | | TOTAL SHEETS |
| 2 | | | 4 | | | 74 |

STR. #2

DRAWN BY : N.D'AIUTO DATE : 11/17/15
CHECKED BY : K.D.LAYNE DATE : 11/18/15
DESIGN ENGINEER OF RECORD: T.H.CARROLL DATE : 12/7/15

01-MAR-2016 10:55
R:\Structures\Plans\Str02\B5123_SD_E*_02.dgn
ndaiuto