DocuSign Envelope ID: DC775682-5E1B-4E0B-8996-A8064F053A1C

PROJ. REFERENCE NO.	SHEET NO.
B-4490	TMP-6

HDR Engineering, Inc. of the Carolinas
3733 National Drive, Suite 207 Raleigh, N.C. 27612
N.C.B.E.L.S. License Number: F-0116

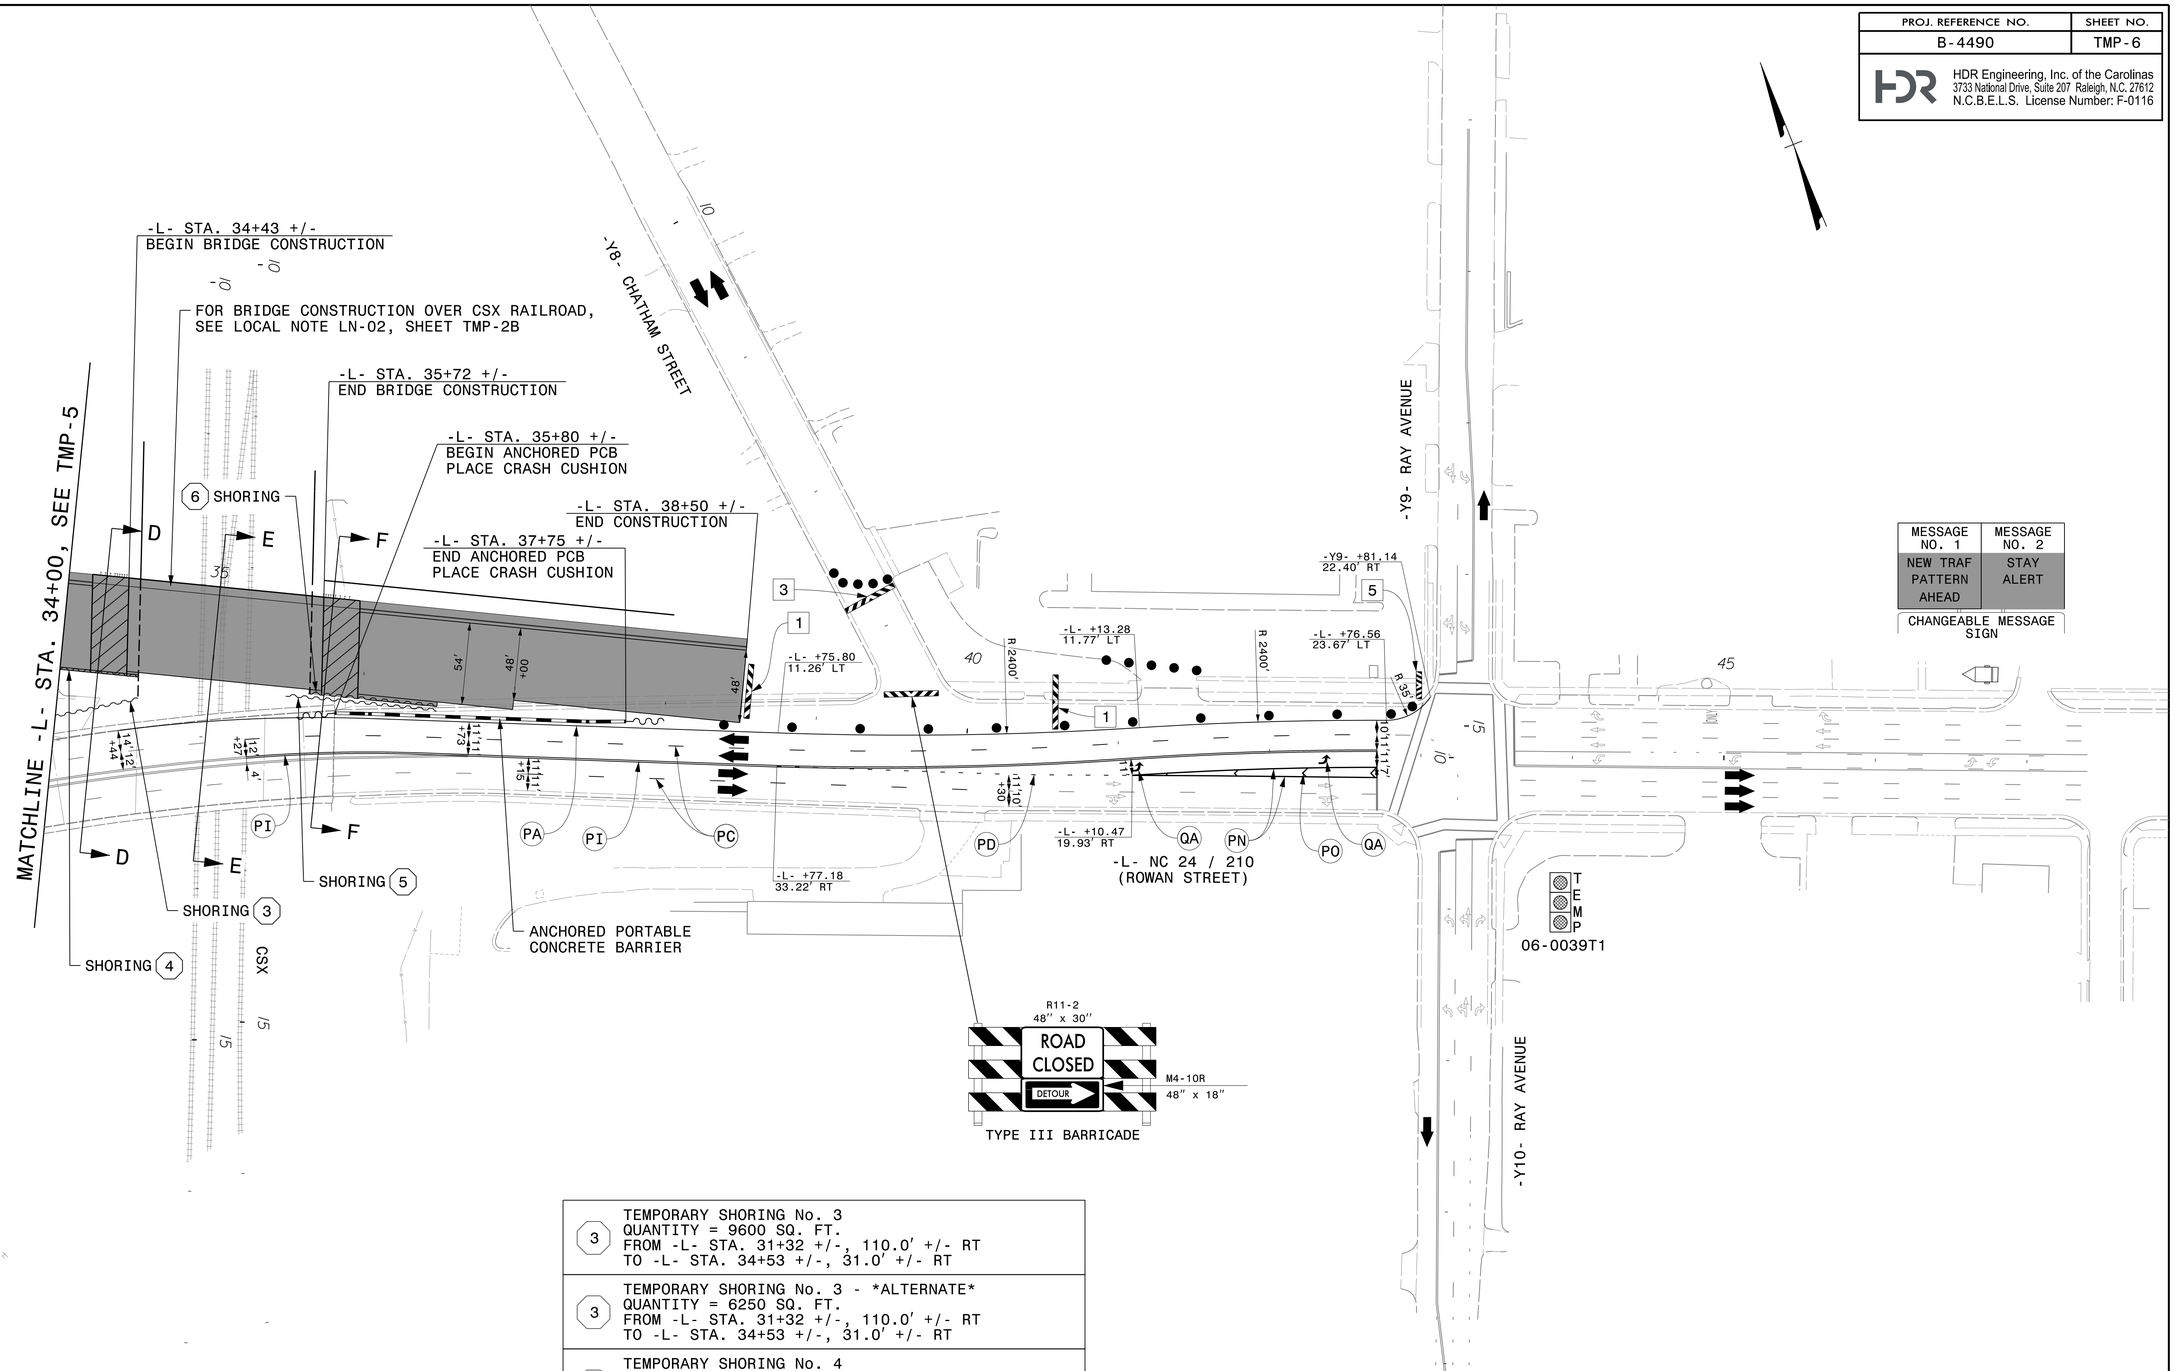

3	TEMPORARY SHORING No. 3 QUANTITY = 9600 SQ. FT. FROM -L- STA. 31+32 +/-, 110.0' +/- RT TO -L- STA. 34+53 +/-, 31.0' +/- RT
3	TEMPORARY SHORING No. 3 - *ALTERNATE* QUANTITY = 6250 SQ. FT. FROM -L- STA. 31+32 +/-, 110.0' +/- RT TO -L- STA. 34+53 +/-, 31.0' +/- RT
4	TEMPORARY SHORING No. 4 QUANTITY = 427 SQ. FT. FROM -L- STA. 33+75 +/-, 16.0' +/- RT TO -L- STA. 34+53 +/-, 16.0' +/- RT
5	TEMPORARY SHORING No. 5 QUANTITY = 1650 SQ. FT. FROM -L- STA. 35+50 +/-, 17.5' +/- RT TO -L- STA. 36+50 +/-, 17.5' +/- RT
6	TEMPORARY SHORING No. 6 QUANTITY = 1700 SQ. FT. FROM -L- STA. 35+64 +/-, 16.0' +/- RT TO -L- STA. 36+50 +/-, 16.0' +/- RT

APPROVED: DocuSigned by: R. Erskine Brooks
F058C5F748464EE...

DATE: 3/30/2016

SEAL

NORTH CAROLINA PROFESSIONAL SEAL 032584 ENGINEER R. ERSKINE BROOKS

DIVISION OF HIGHWAYS
STATE OF NORTH CAROLINA
DEPARTMENT OF TRANSPORTATION
WORK ZONE TRAFFIC CONTROL

DOCUMENT NOT CONSIDERED FINAL UNLESS ALL SIGNATURES COMPLETED

PHASE 1
STEPS 1-5

PLOT DRIVER: NCDOT_pdf_color_eng.100.plt PENTABLE: NCDOT_tcp.tbl
USER: charnden DATE: 3/28/2016 TIME: 10:24:13 AM
FILE: pw:\\PWAPPTPA01:SouthEast_Tampa\Documents\00016\CON0079759\0000000022096\4\06.00_Project_Design\B-4490\Traffic\TrafficControl\TCP\B-4490_TMP_TMP-06.dgn