5/14/99

| PROJECT REFERENCE NO. | SHEET NO. |
|---|---|
| U-3308 | 2C-13 |

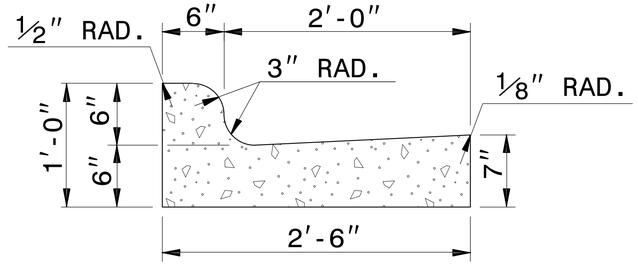


## 2'-6" CURB AND GUTTER

*NOTE: SEE STD. DWG. 846.01 FOR GENERAL NOTES

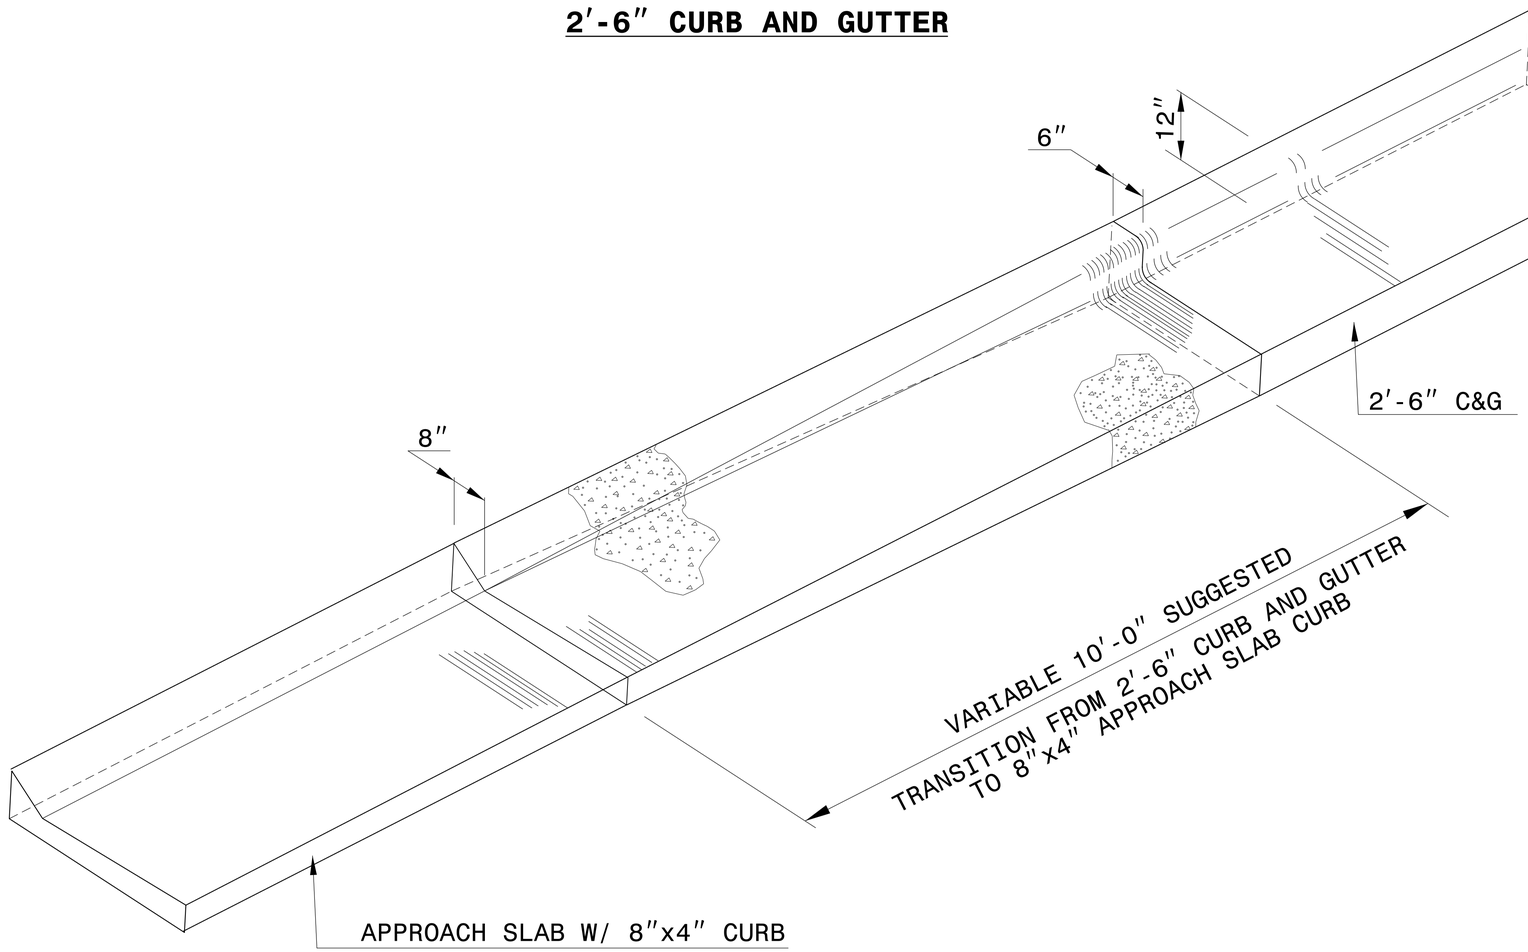


## ISOMETRIC VIEW OF TRANSITION

NORTH CAROLINA PROFESSIONAL SEAL 022966 ENGINEER Joel S. Howerton

DocuSigned by: Joel Howerton 873F3D17DCDC45F...

11/16/2015

**CONTRACT STANDARDS AND DEVELOPMENT UNIT**
Office 919-707-6950 FAX 919-250-4119

**DETAIL OF 2'-6" CURB & GUTTER TO 8"x4" APPROACH SLAB CURB TRANSITION SECTION**

ORIGINAL BY: E.E. WARD DATE: 5-29-02
MODIFIED BY: DATE:
CHECKED BY: DATE:
FILE SPEC.: /usr/details/stand/cgtransit.dgn

$$$$SYSTIME$$$$
$$$$SYSNAME$$$$
$$$$USERNAME$$$$