PROJECT REFERENCE NO.	SHEET NO.
U-3308	EC-45/CONST-24
R/W SHEET NO.	
ROADWAY DESIGN ENGINEER	HYDRAULICS ENGINEER

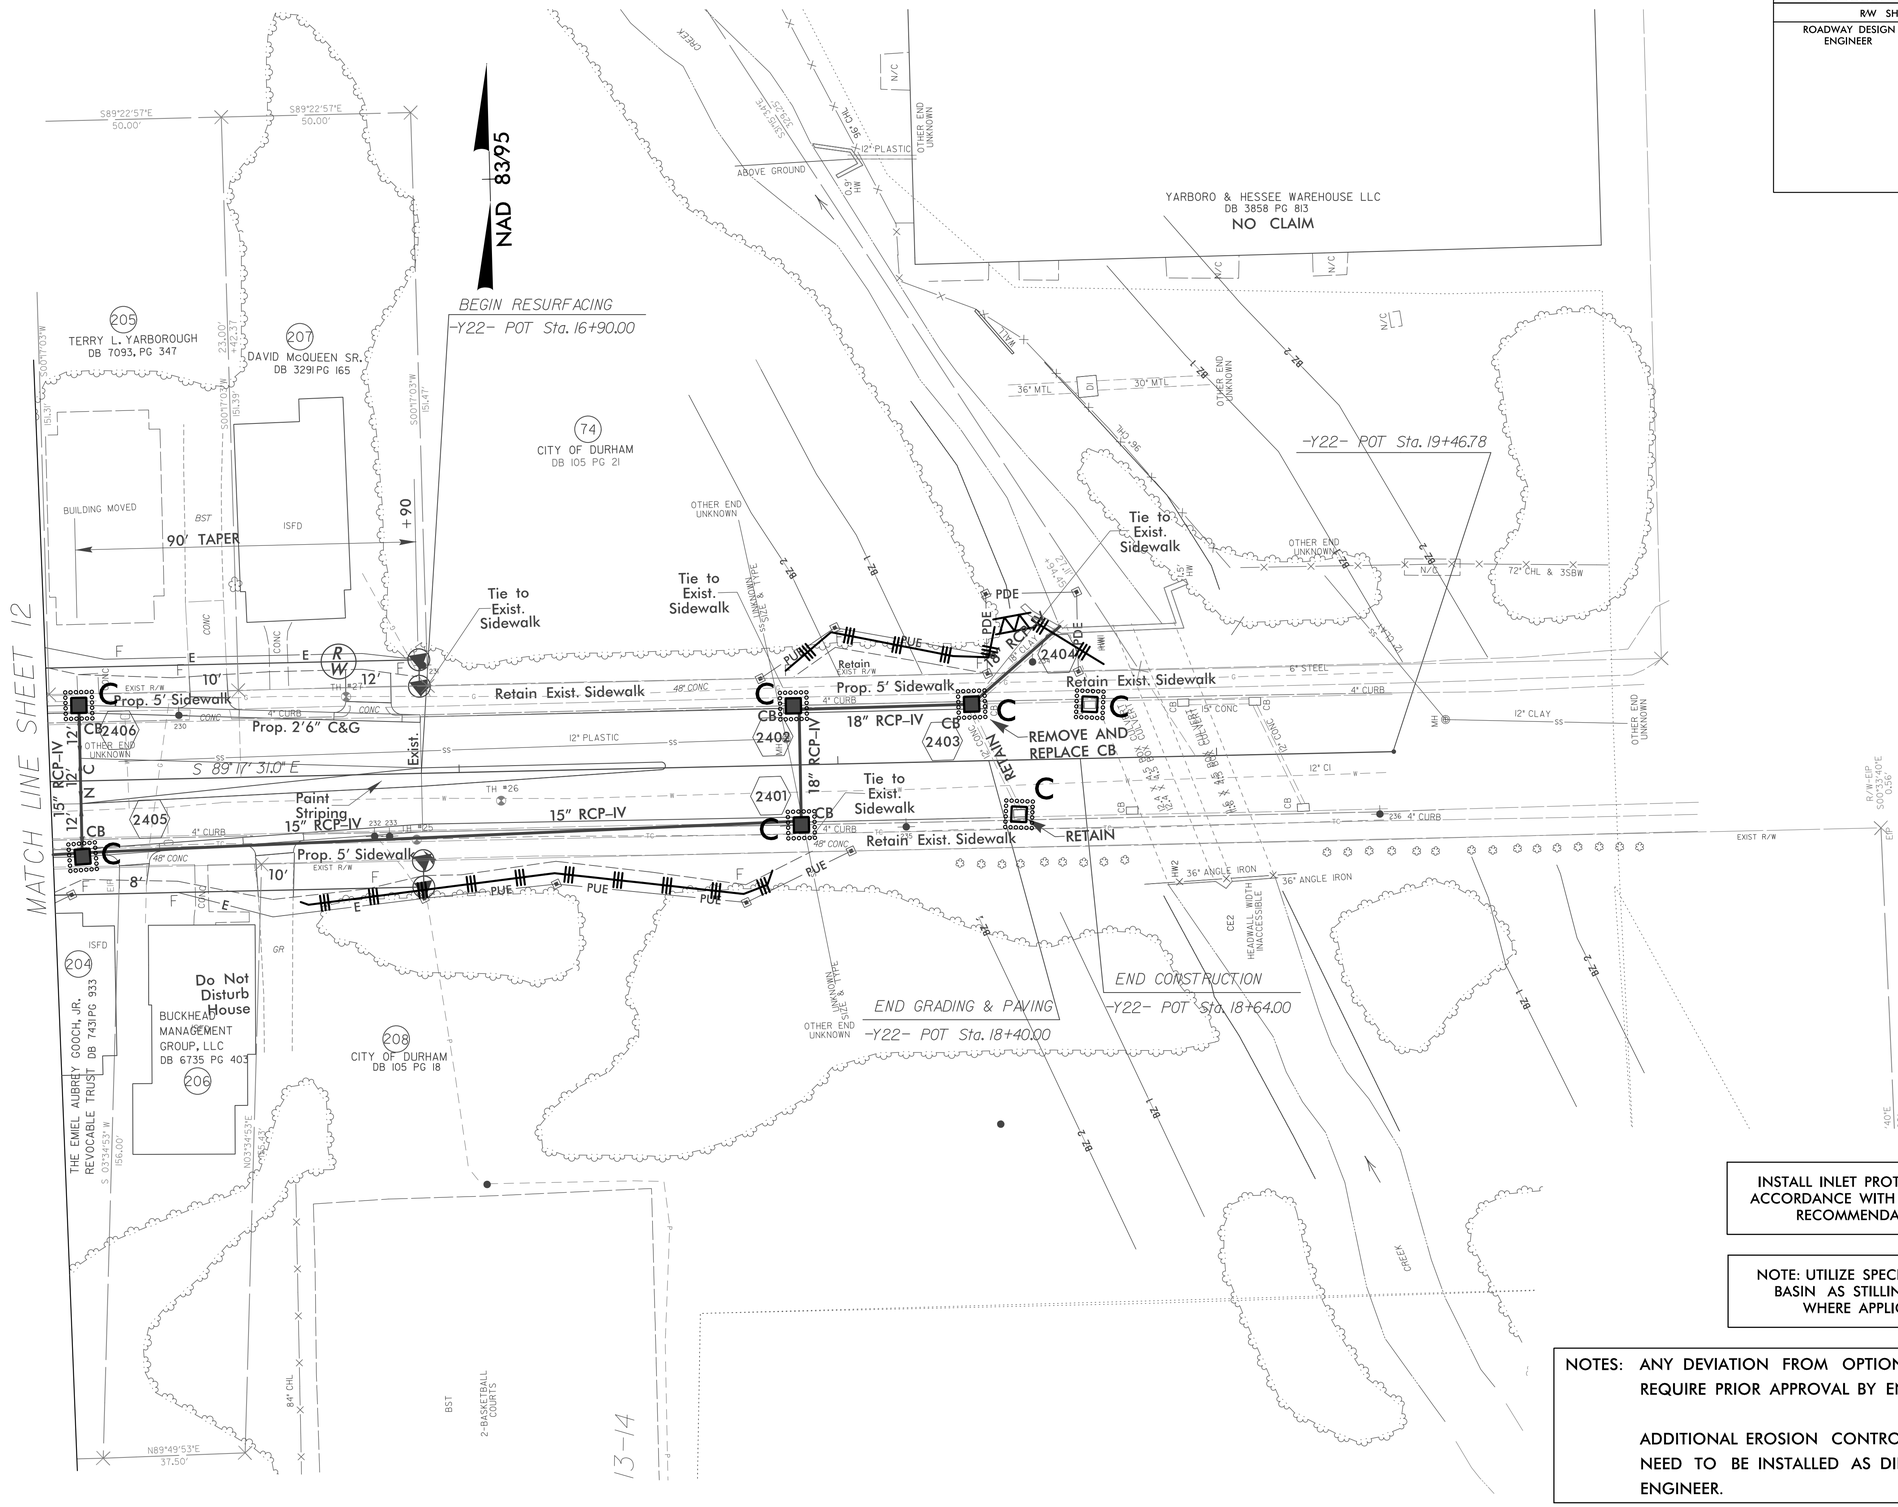

INSTALL INLET PROTECTION IN ACCORDANCE WITH ENGINEER'S RECOMMENDATIONS

NOTE: UTILIZE SPECIAL STILLING BASIN AS STILLING BASIN WHERE APPLICABLE

NOTES: ANY DEVIATION FROM OPTIONS GIVEN WILL REQUIRE PRIOR APPROVAL BY ENGINEER.

ADDITIONAL EROSION CONTROL DEVICES MAY NEED TO BE INSTALLED AS DIRECTED BY THE ENGINEER.

R/W Revision 6/11/14 JCL

Converted Temporary Construction Easement (TCE) to Permanent Utility Easement (PUE) on Parcels 74 and 208.

8/17/99

4/13/2015
R:\Roadway\EC\U3308_rdy_EC_ps24.dgn