PROJECT REFERENCE NO.	SHEET NO.
U-3308	UC-22

DESIGNED BY: DGB
DRAWN BY: JGB
CHECKED BY: KFC
APPROVED BY: JJW
REVISED:

NORTH CAROLINA DEPARTMENT OF TRANSPORTATION

UTILITIES ENGINEERING SEC.
PHONE:(919)707-6690
FAX:(919)250-4151

PREPARED IN THE OFFICE OF:
Kimley»Horn
P.O. BOX 33068
RALEIGH, NORTH CAROLINA 27636-3068
PHONE: (919) 677-2000
FAX: (919) 677-2050
PE NO. F-0102

NORTH CAROLINA PROFESSIONAL SEAL 030056 ENGINEER JEFFREY J. WEAVER
DocuSigned by: DRAFT 4995DFB488...
5/27/2015

UTILITY CONSTRUCTION PLANS ONLY

UTILITY CONSTRUCTION

ALL WATER AND SEWER LINES SHALL BE DUCTILE IRON PIPE

SANITARY SEWER CLEAN-OUT: 6

5/14/99

20 10 0 20 40
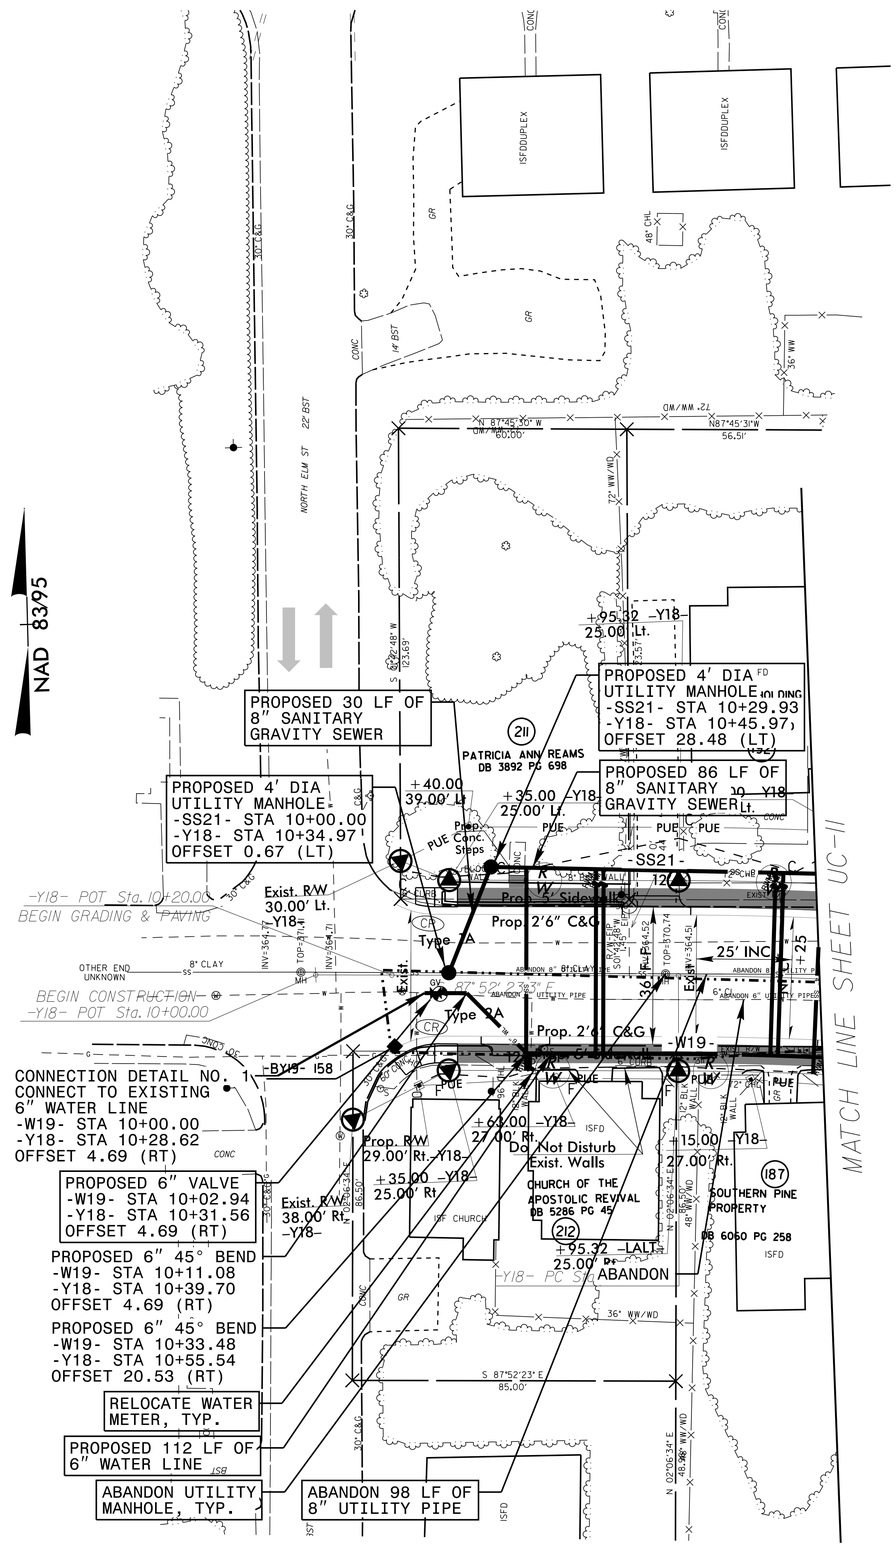
-Y18-
PI Sta 11+27.16
Δ = 4° 03' 09.6" (RT)
D = 6° 21' 58.3"
L = 63.66'
T = 31.84'
R = 900.00'
SE = SEE PLANS
RO = SEE PLANS