5/28/99

PROFILE (HORIZ.) 0 20 40

PROFILE (VERT.) 0 4 8

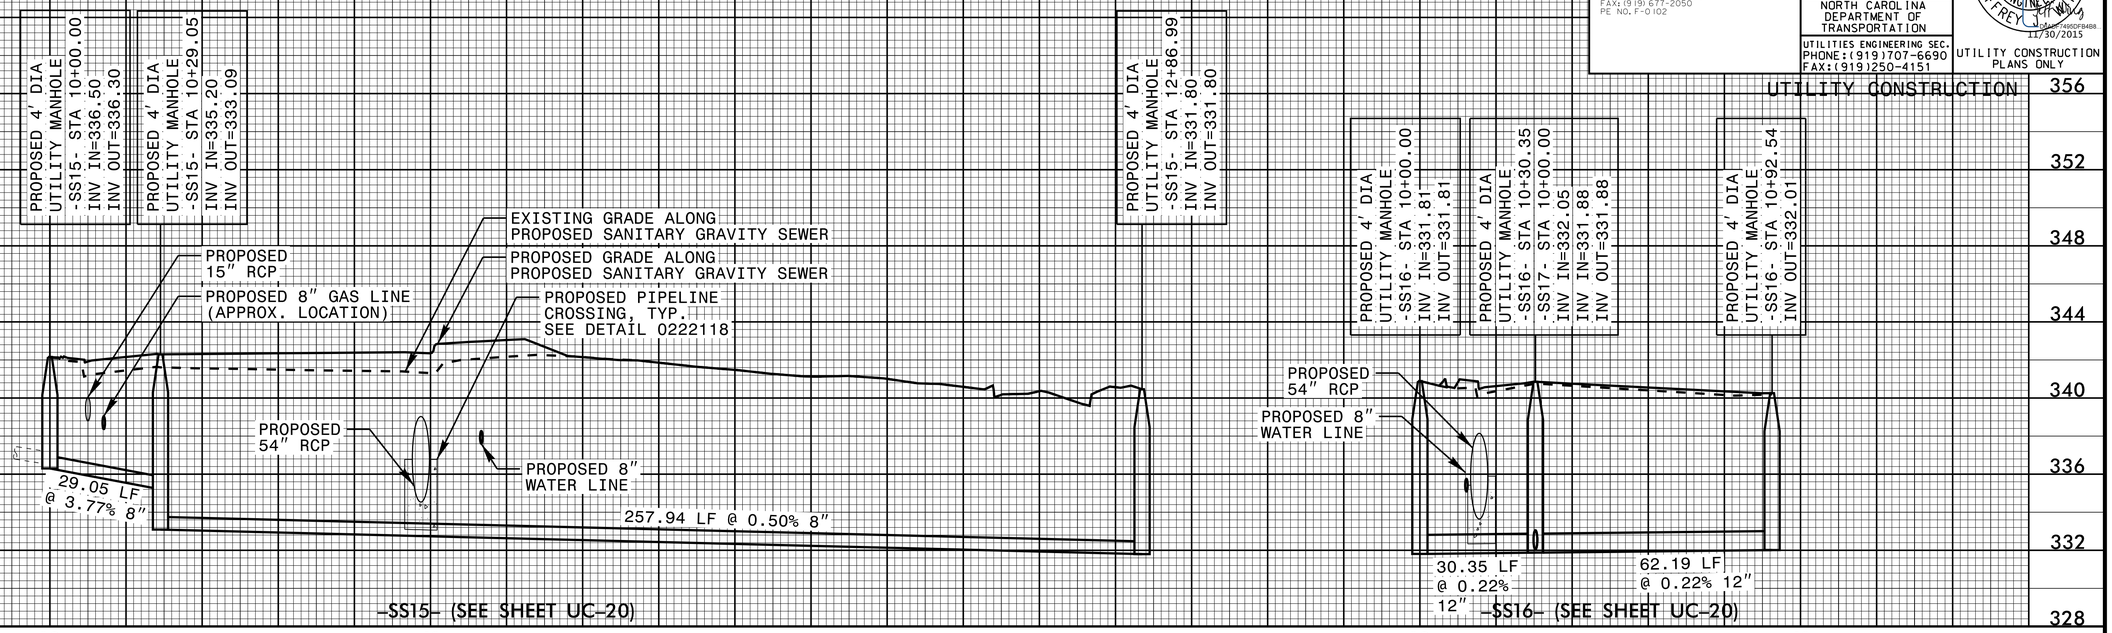

PREPARED IN THE OFFICE OF:
Kimley»Horn
P.O. BOX 33068
RALEIGH, NORTH CAROLINA 27636-3068
PHONE: (919) 677-2000
FAX: (919) 677-2050
PE NO. F-0102

PROJECT REFERENCE NO.	SHEET NO.
U-3308	UC-45

DESIGNED BY:	DGB
DRAWN BY:	JGB
CHECKED BY:	KFC
APPROVED BY:	JJW
REVISED:	

NORTH CAROLINA DEPARTMENT OF TRANSPORTATION

UTILITIES ENGINEERING SEC.
PHONE: (919)707-6690
FAX: (919)250-4151

NORTH CAROLINA PROFESSIONAL SEAL 030056 ENGINEER JEFFREY J. WING
11/30/2015

UTILITY CONSTRUCTION PLANS ONLY

UTILITY CONSTRUCTION

$$$$SYSTIME$$$$
$$$$USERNAME$$$$
$$$$SCENARIO$$$$
$$$$ACTIVITY$$$$
$$$$LOG1$$$$
$$$$LOG2$$$$
$$$$LOG3$$$$
$$$$LOG4$$$$
$$$$LOG5$$$$
$$$$LOG6$$$$
$$$$LOG7$$$$
$$$$LOG8$$$$
$$$$LOG9$$$$
$$$$LOG10$$$$