DocuSign Envelope ID: 5943E30B-EAA2-4F2E-B76F-4DF99BED8589

NOTES:

1. ALL REINFORCING STEEL IN DECK AND CURBS SHALL BE EPOXY COATED.
2. THIS STRUCTURE IS DESIGNED FOR TOTAL DEAD LOAD TO INCLUDE 6"FUTURE BALLAST.

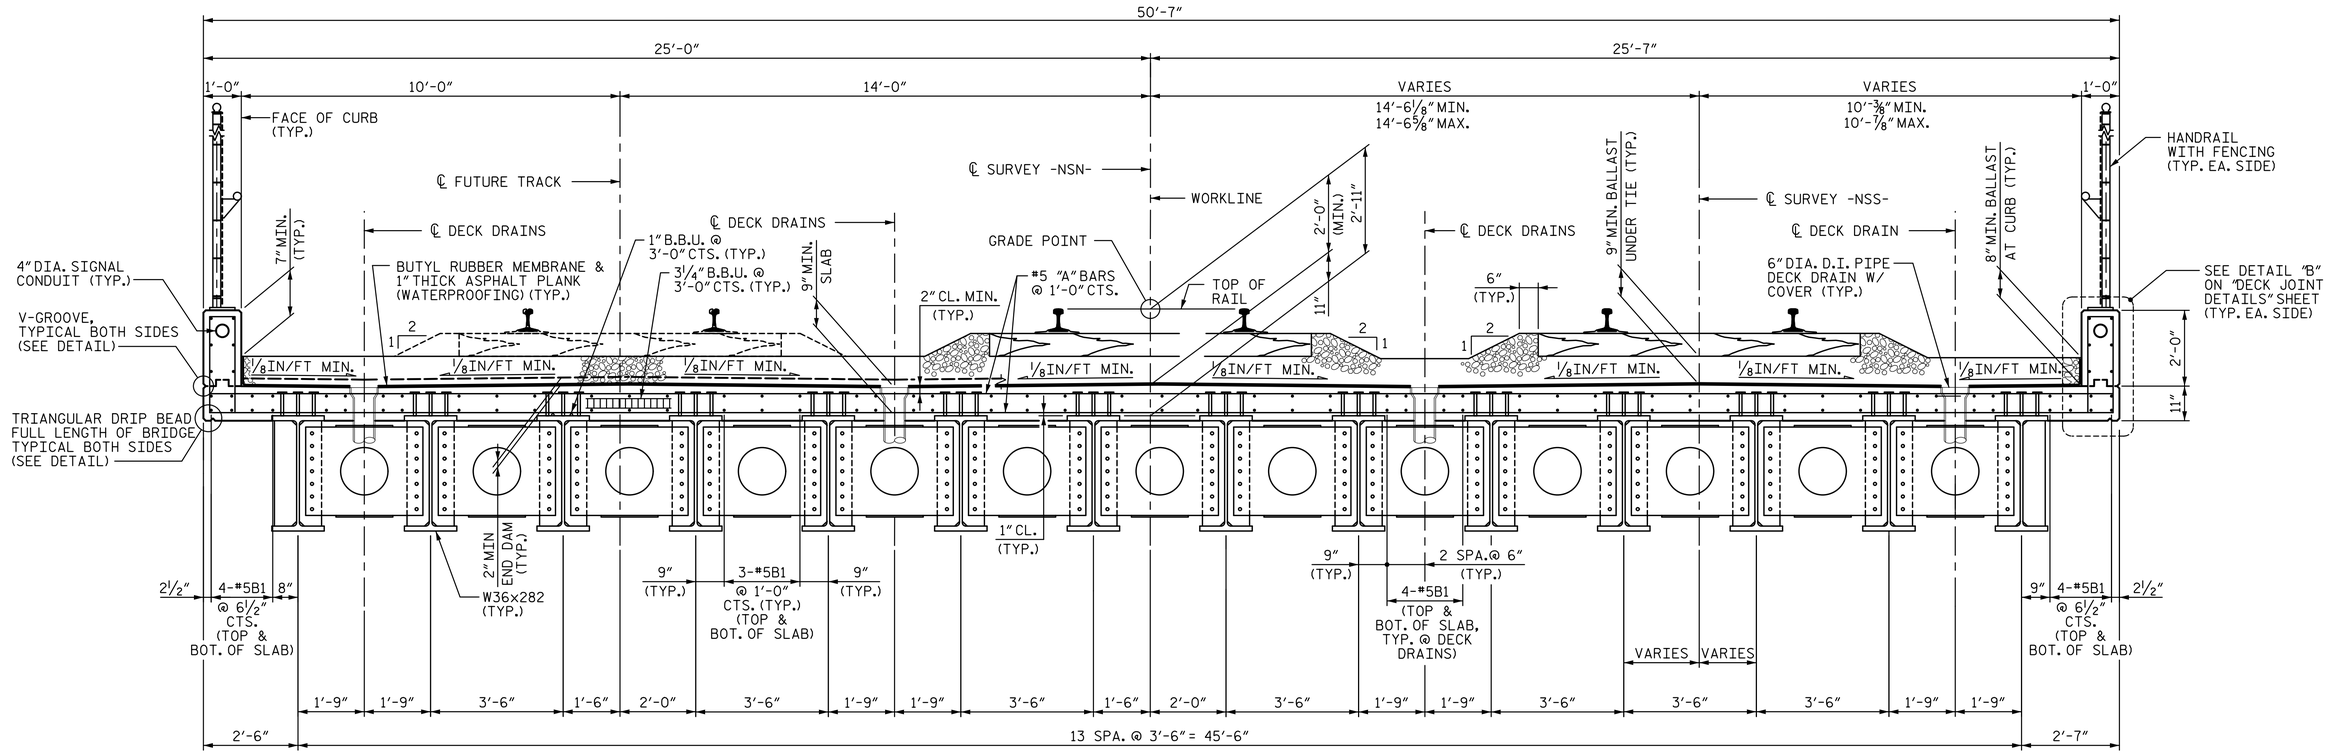

TYPICAL SECTION

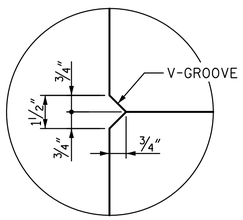

V-GROOVE DETAIL

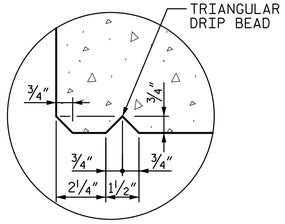

TRIANGULAR DRIP BEAD DETAIL

PROJECT NO. U-3308

DURHAM COUNTY

STATION: POT 24+09.63 -LALT-
POT 21+11.43 -NSN-

STATE OF NORTH CAROLINA
DEPARTMENT OF TRANSPORTATION
RALEIGH

TYPICAL SECTION

DocuSigned by: Paul Kelly Jr 26ADE85DEC6A498...

NORTH CAROLINA PROFESSIONAL SEAL 19765 ENGINEER PAUL E. KELLY, JR.

3/31/2015

REVISIONS						SHEET NO.
NO.	BY:	DATE:	NO.	BY:	DATE:	S3-8
1			3			TOTAL SHEETS
2			4			44

DRAWN BY : MTC DATE : 06-14
CHECKED BY : DJM DATE : 06-14

DOCUMENT NOT CONSIDERED FINAL UNLESS ALL SIGNATURES COMPLETED

STV / Ralph Whitehead Associates, Inc.
900 W Trade Street, Suite 715
Charlotte, NC 28202
NC License No. F-0991

dlveyac 3/30/2015 1:40:11 PM I:\PROJ\25325I\station\struct\Final\403_008_U3308_SMU_TS01.dgn