09/08/99

TIP PROJECT: I-5893

CONTRACT: C203874

STATE OF NORTH CAROLINA
DIVISION OF HIGHWAYS

GASTON COUNTY

STATE	STATE PROJECT REFERENCE NO.	SHEET NO.	TOTAL SHEETS
N.C.	I-5893	1	

STATE PROJ. NO.	F. A. PROJ. NO.	DESCRIPTION
46426.1.1	NHPIM-0085(025)	PE
46426.3.1	NHPIM-0085(025)	CONSTRUCT.

LOCATION: INTERSTATE 85 NORTHBOUND, SOUTHBOUND, AND RAMPS BETWEEN MILE MARKER 13.9 AND MILE MARKER 22

TYPE OF WORK: PAVEMENT REHABILITATION

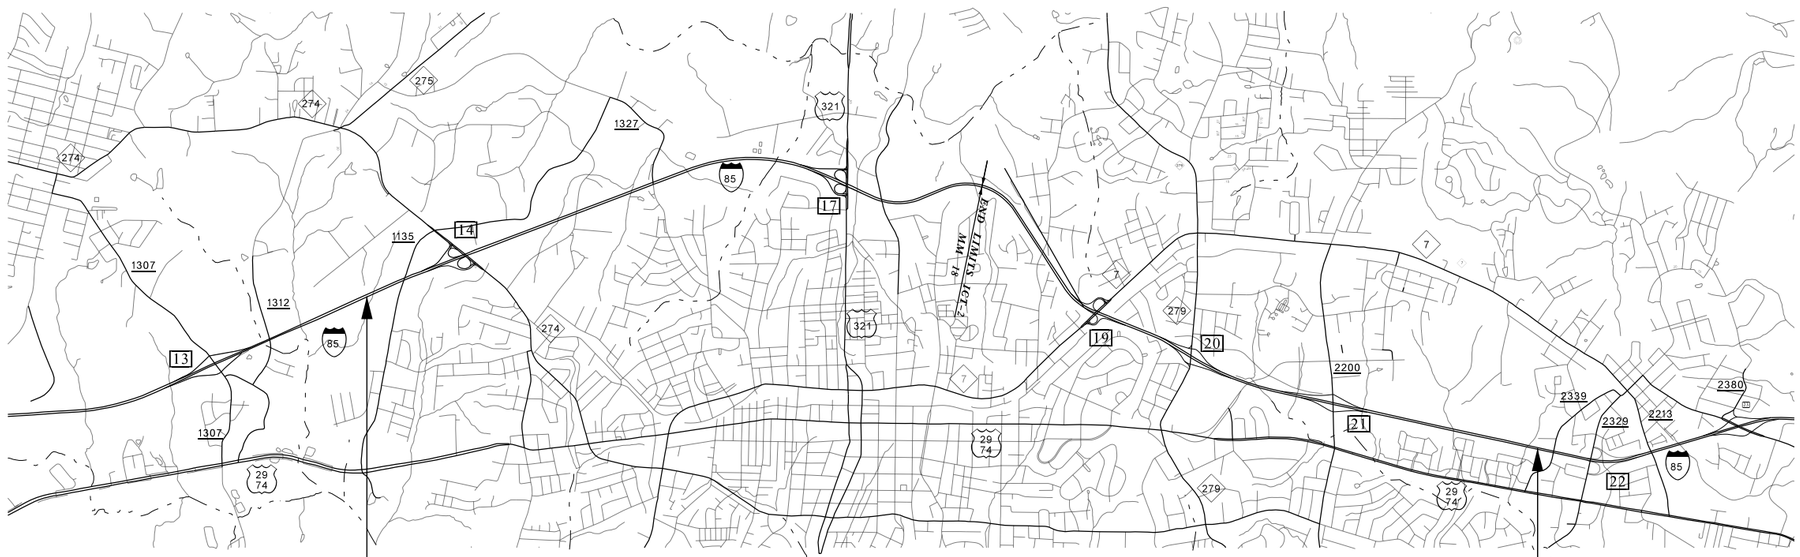

BEGIN PROJECT I-5893
MILE MARKER 13.9

END PROJECT I-5893
MILE MARKER 22

PROJECT LENGTH

LENGTH ROADWAY TIP PROJECT I-5893 = 8.100 MI

Prepared In the Office of:

DIVISION OF HIGHWAYS

1710 EAST MARION ST., SHELBY NC 28151

2012 STANDARD SPECIFICATIONS

C.G. GURLEY, PE
DIVISION MAINTENANCE ENGINEER

B.K. SOWELL
PROJECT DESIGN ENGINEER

LETTING DATE:
JULY 19, 2016

STATE OF NORTH CAROLINA DEPARTMENT OF TRANSPORTATION

10-MAY-2016 15:48
R:\Roadway\Proj\I-5893_Rdy_tsh.dgn
$$$$USERNAME$$$$