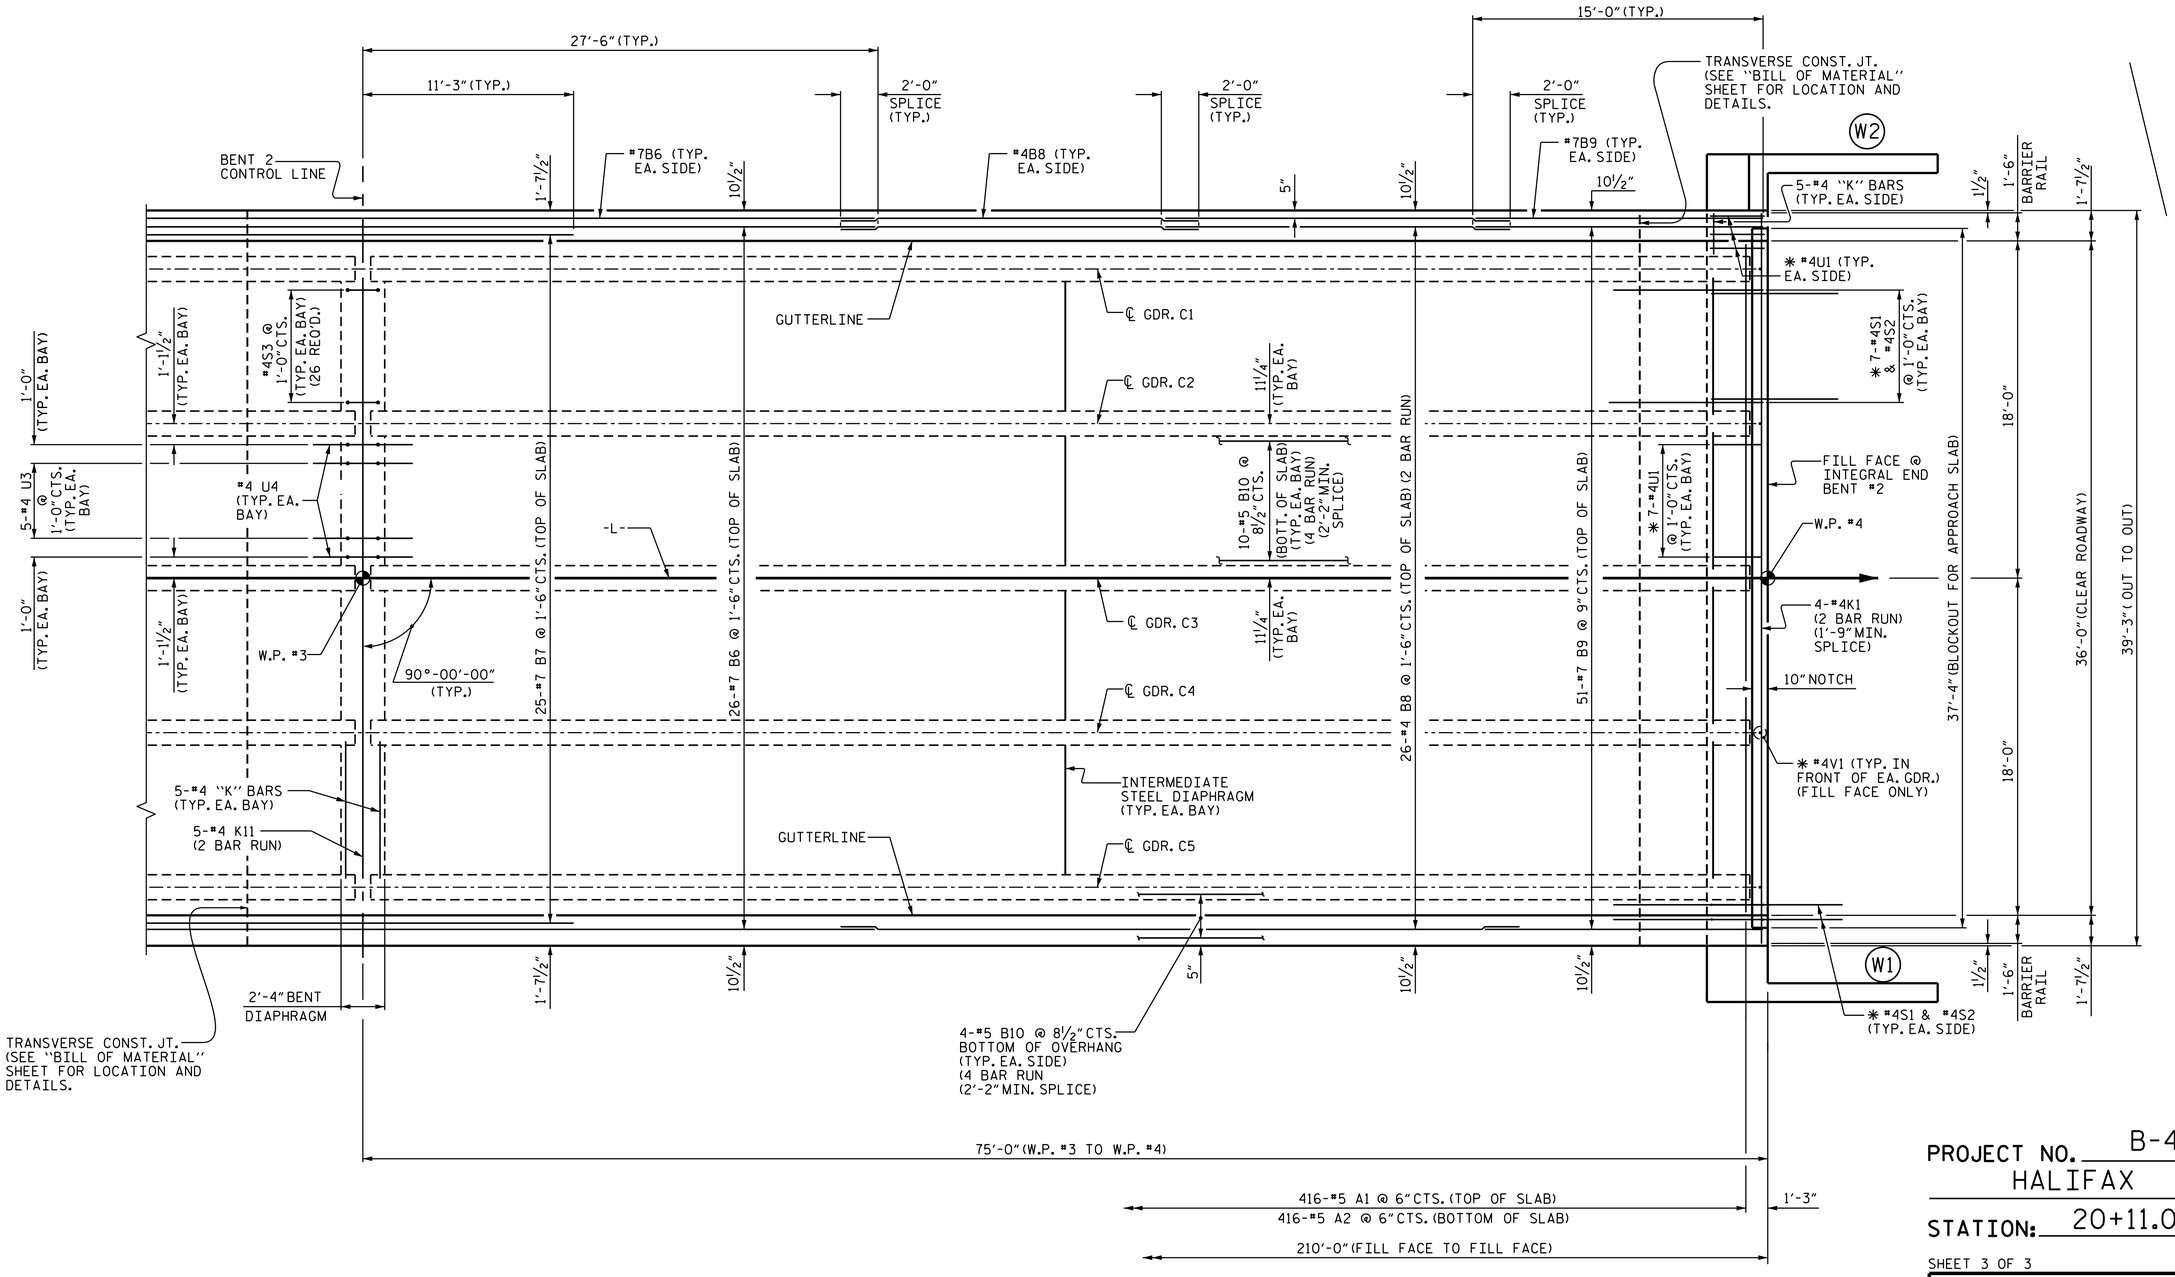

PLAN OF SPAN C

* #4 S1, #4 S2, #4 U1, #4 U2 & #4 V1 BARS TO MATCH WITH #4 "V" BARS IN INTEGRAL END BENT CAP.

FOR LOCATION OF INTERMEDIATE DIAPHRAGMS, SEE "GIRDER LAYOUT"

PROJECT NO. B-4761

HALIFAX COUNTY

STATION: 20+11.00 -L-

SHEET 3 OF 3

STATE OF NORTH CAROLINA
DEPARTMENT OF TRANSPORTATION
RALEIGH

SUPERSTRUCTURE

PLAN OF SPAN C

NORTH CAROLINA PROFESSIONAL SEAL 025516 ENGINEER EMILY E. MURRAY

DocuSigned by: Emily E Murray CAEB97AEDC5B4E0...

4/27/2016

DOCUMENT NOT CONSIDERED FINAL UNLESS ALL SIGNATURES COMPLETED

REVISIONS						SHEET NO.
NO.	BY:	DATE:	NO.	BY:	DATE:	S-9
1			3			TOTAL SHEETS
2			4			31

DRAWN BY : M.D.PISO DATE : 6-10-2015
CHECKED BY : N.RUFFIN DATE : 8-06-2015
DESIGN ENGINEER OF RECORD: G. KOUCHEKI DATE : 3/14/16

27-APR-2016 07:35
R:\Structures\Plans\MDP\B-4761_SD_SC.dgn
jkbowles