DocuSign Envelope ID: A2128F03-A6F7-41D6-BBFD-CB133780E546

5/14/99

Kimley»Horn ©2016
P.O. BOX 33068 • RALEIGH, N.C. 27636-3068

RIGHT-OF-WAY REV.
CONST. REV.

PROJECT REFERENCE NO.	SHEET NO.
B-5121/B-5317	15

ROADWAY DESIGN ENGINEER
NORTH CAROLINA PROFESSIONAL SEAL 024498 ENGINEER JEFFREY W. HOOPS
DocuSigned by: Jeff Hoops 3/4/2016

HYDRAULICS ENGINEER
NORTH CAROLINA PROFESSIONAL SEAL 032615 ENGINEER JASON D. LAWING
DocuSigned by: Jason Lawing 3/7/2016

DOCUMENT NOT CONSIDERED FINAL UNLESS ALL SIGNATURES COMPLETED

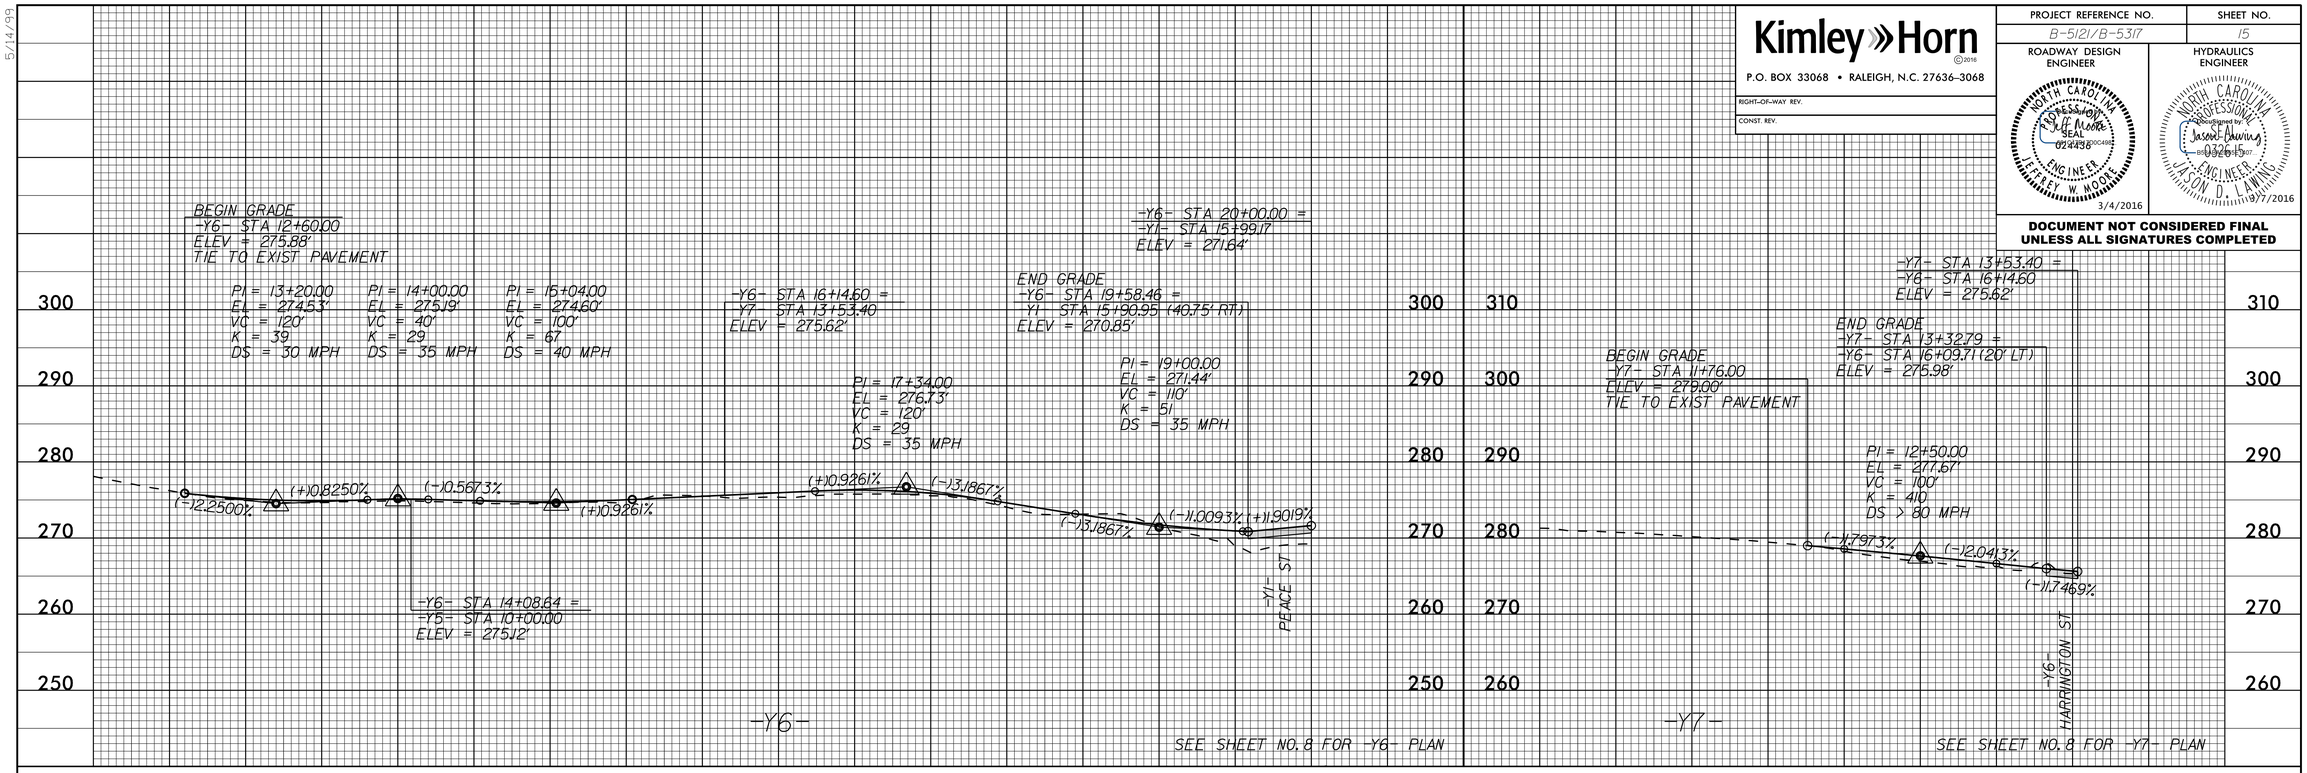

2/02/2016