DocuSign Envelope ID: 78A70DC4-2C1D-4FB5-BFF7-54133656E89F

PROJ. REFERENCE NO.	SHEET NO.
B-5121/B-5317	TMP-3

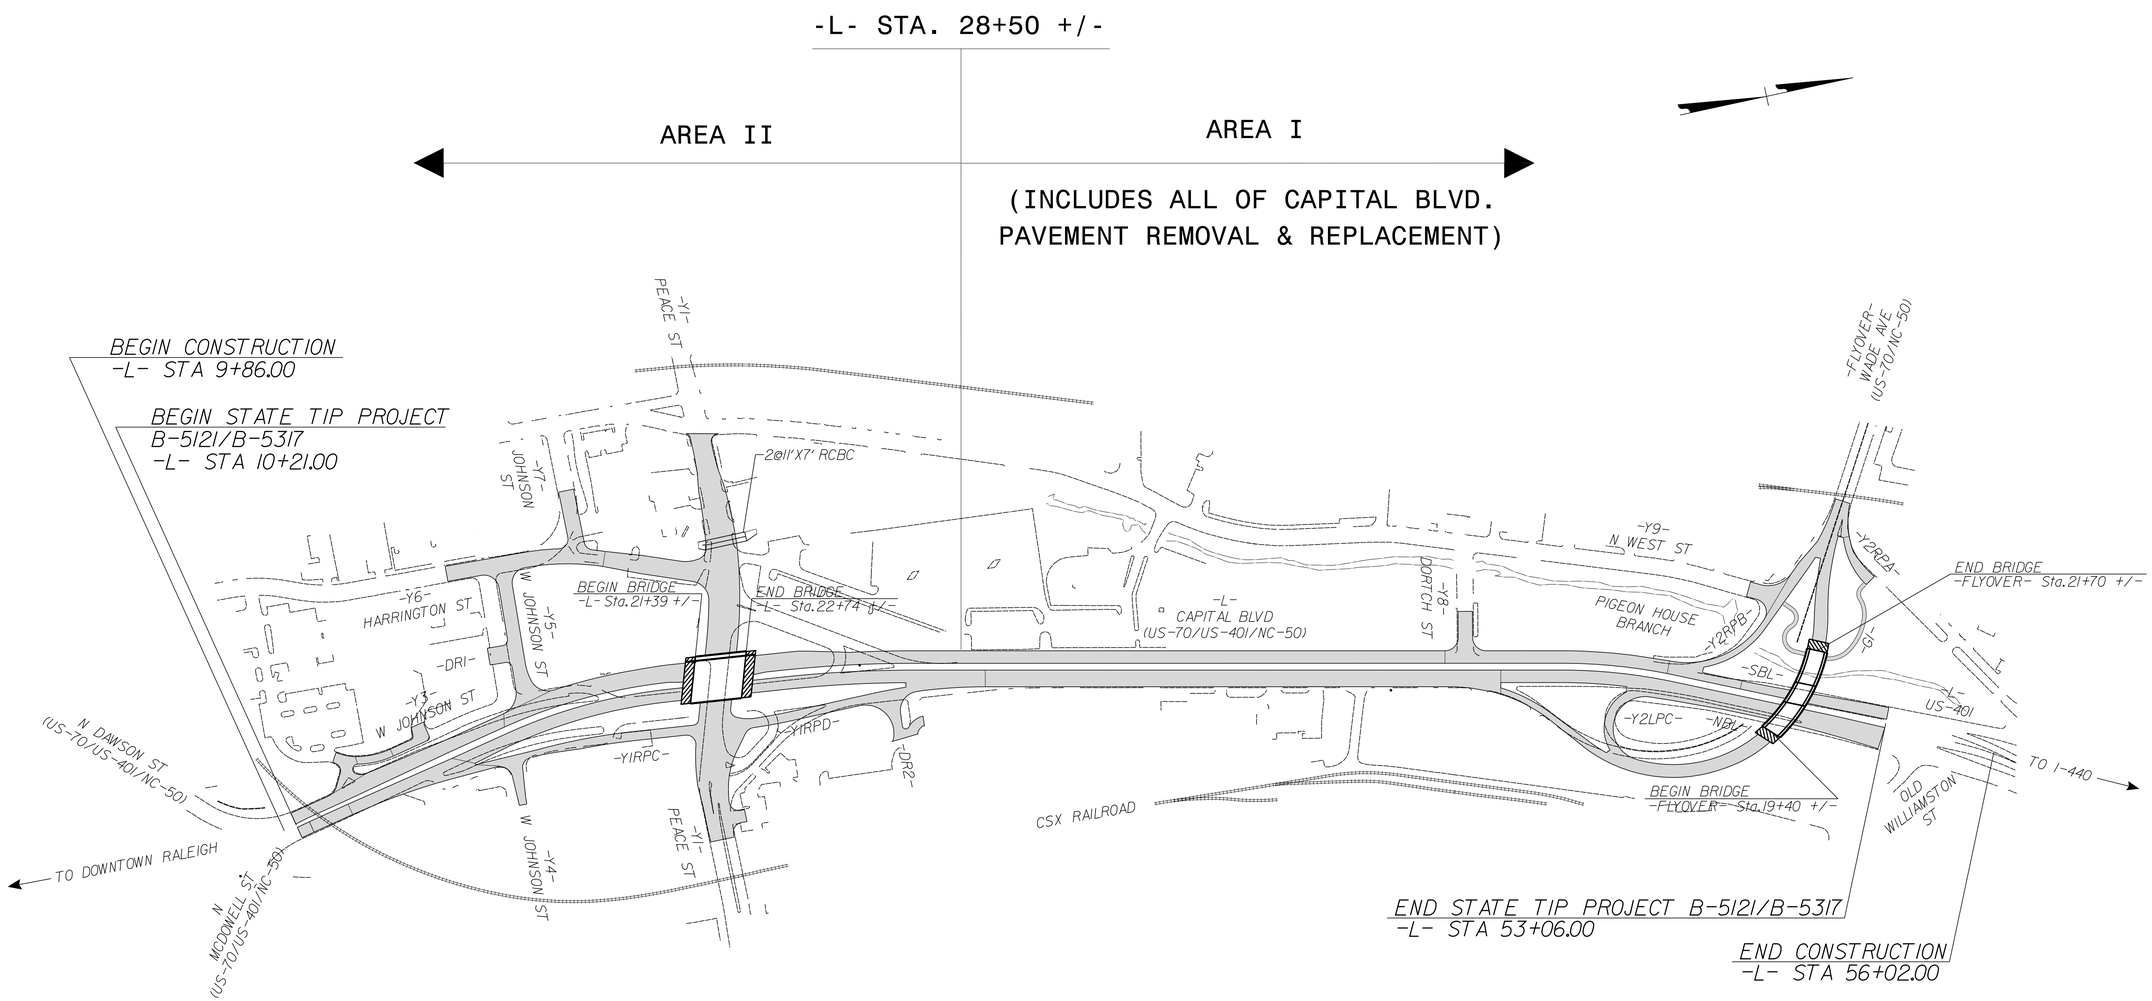

DOCUMENT NOT CONSIDERED FINAL UNLESS ALL SIGNATURES COMPLETED

WETHERILL ENGINEERING
1223 Jones Franklin Rd.
Raleigh, N.C. 27606
Liscense No. F-0377
Bus: 919 851 8077
Fax: 919 851 8107

TRANSPORTATION PLANNING/DESIGN - BRIDGE/STRUCTURE DESIGN
CIVIL/SITE DESIGN - GIS/GPS - CONSTRUCTION OBSERVATION

APPROVED: _____ DATE: _____

SEAL

NORTH CAROLINA PROFESSIONAL ENGINEER SEAL 10773 2/2/2016 EDWARD G. WETHERILL

DIVISION OF HIGHWAYS STATE OF NORTH CAROLINA DEPARTMENT OF TRANSPORTATION WORK ZONE TRAFFIC CONTROL

PROJECT AREA OVERVIEW

2/1/2016
P:\2014\B-5121_B-5317\TrafficControl\Tcp\Current TMP Files\LANE'S CURRENT\Peace St\B5121_B5317_TC_TMP_Peace_psh03.dgn
User:skennedy