TIP NO.	SHEET NO.
B-5121	SIGN-10

APPROVED: DocuSigned by: Ronald W. King 0695D7A9577C4DC...

DATE: 1/29/2016

SEAL

NORTH CAROLINA PROFESSIONAL ENGINEER SEAL 022959 RONALD W. KING

DOCUMENT NOT CONSIDERED FINAL UNLESS ALL SIGNATURES COMPLETED

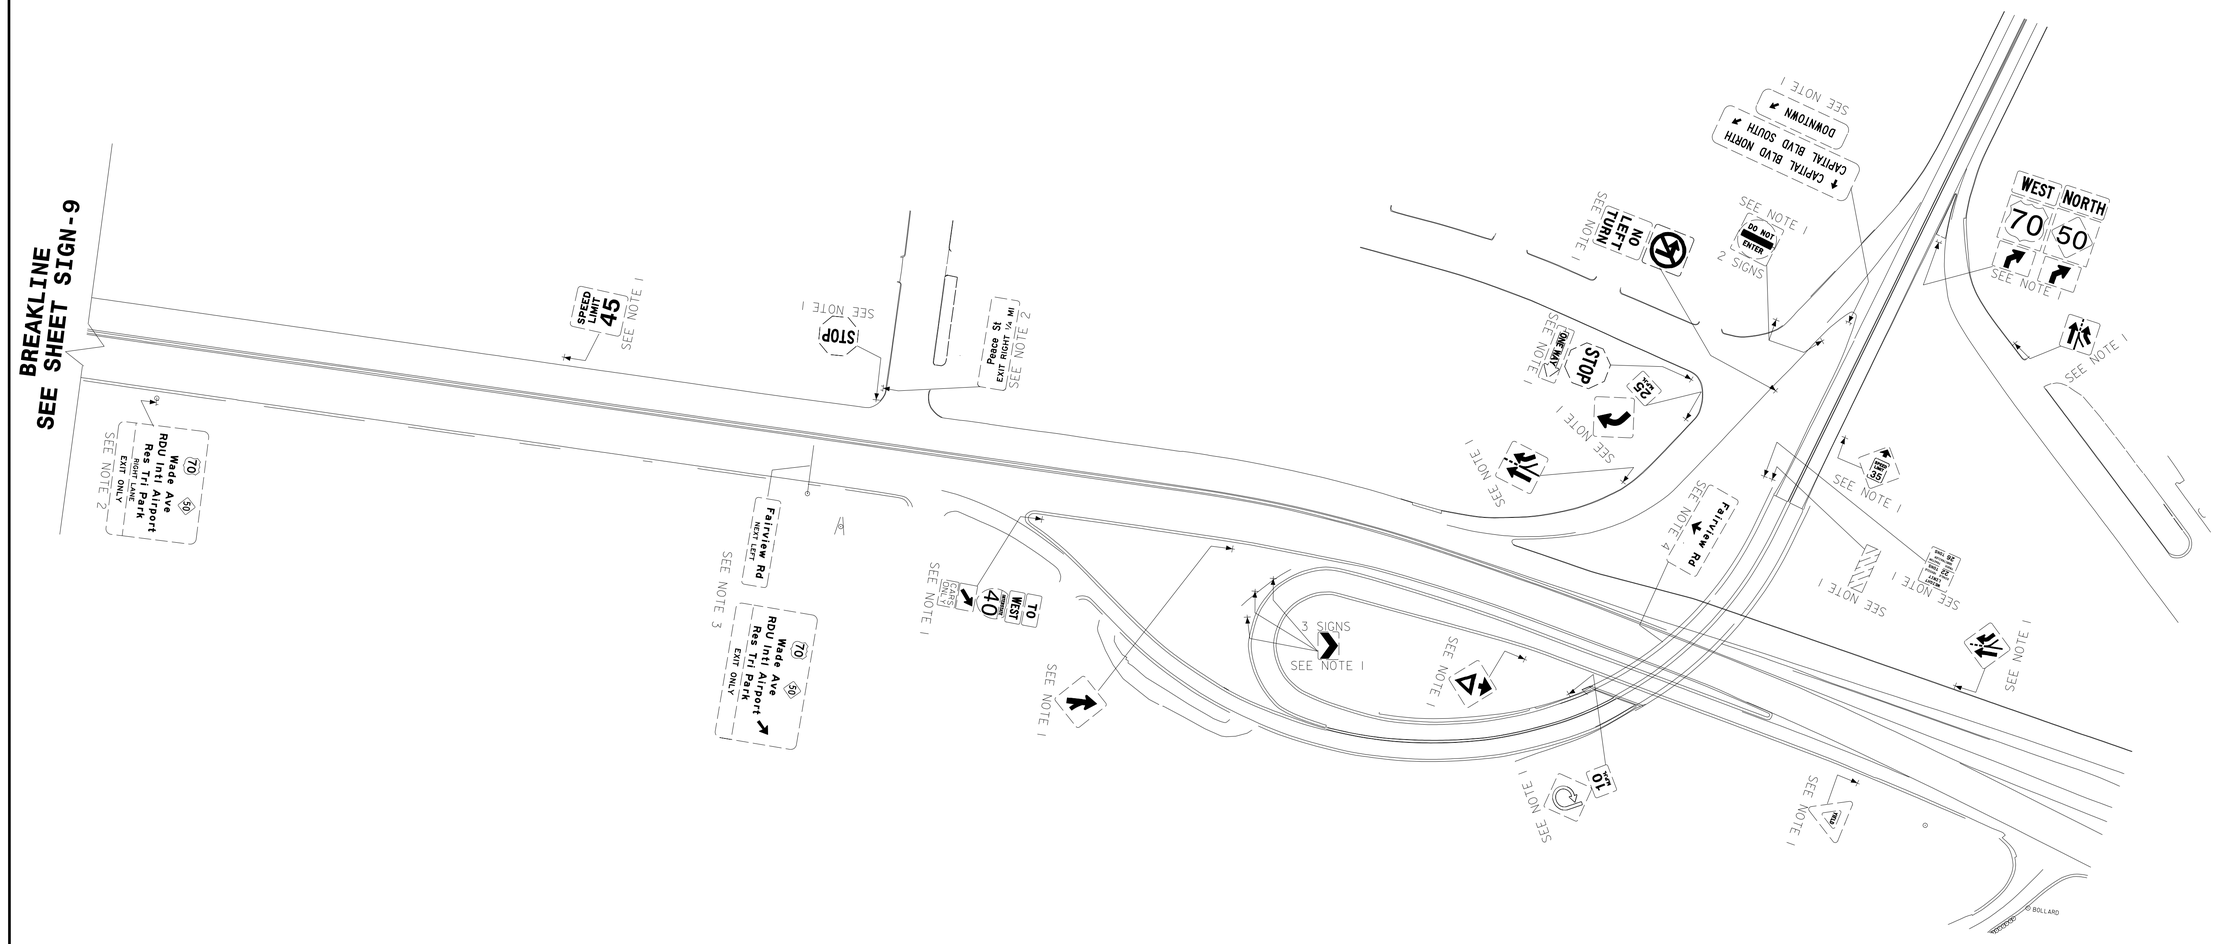

PROJECT NOTES

1 DISPOSAL OF SIGN SYSTEM, U-CHANNEL
2 DISPOSAL OF SIGN SYSTEM, STEEL BEAM
3 DISPOSAL OF SIGN SYSTEM, OVERHEAD
4 DISPOSAL OF SIGN, A OR B (OVERHEAD)

EXISTING SIGNING SHEET

1/28/2016
P:\TIPProjects-B\B5121\Traffic\Signing\CADD\Signing Layout Plans\B-5121_B5317_Sgn_10.dgn
Users\johns