PROJECT REFERENCE NO.	SHEET NO.
R-4060	2F-1

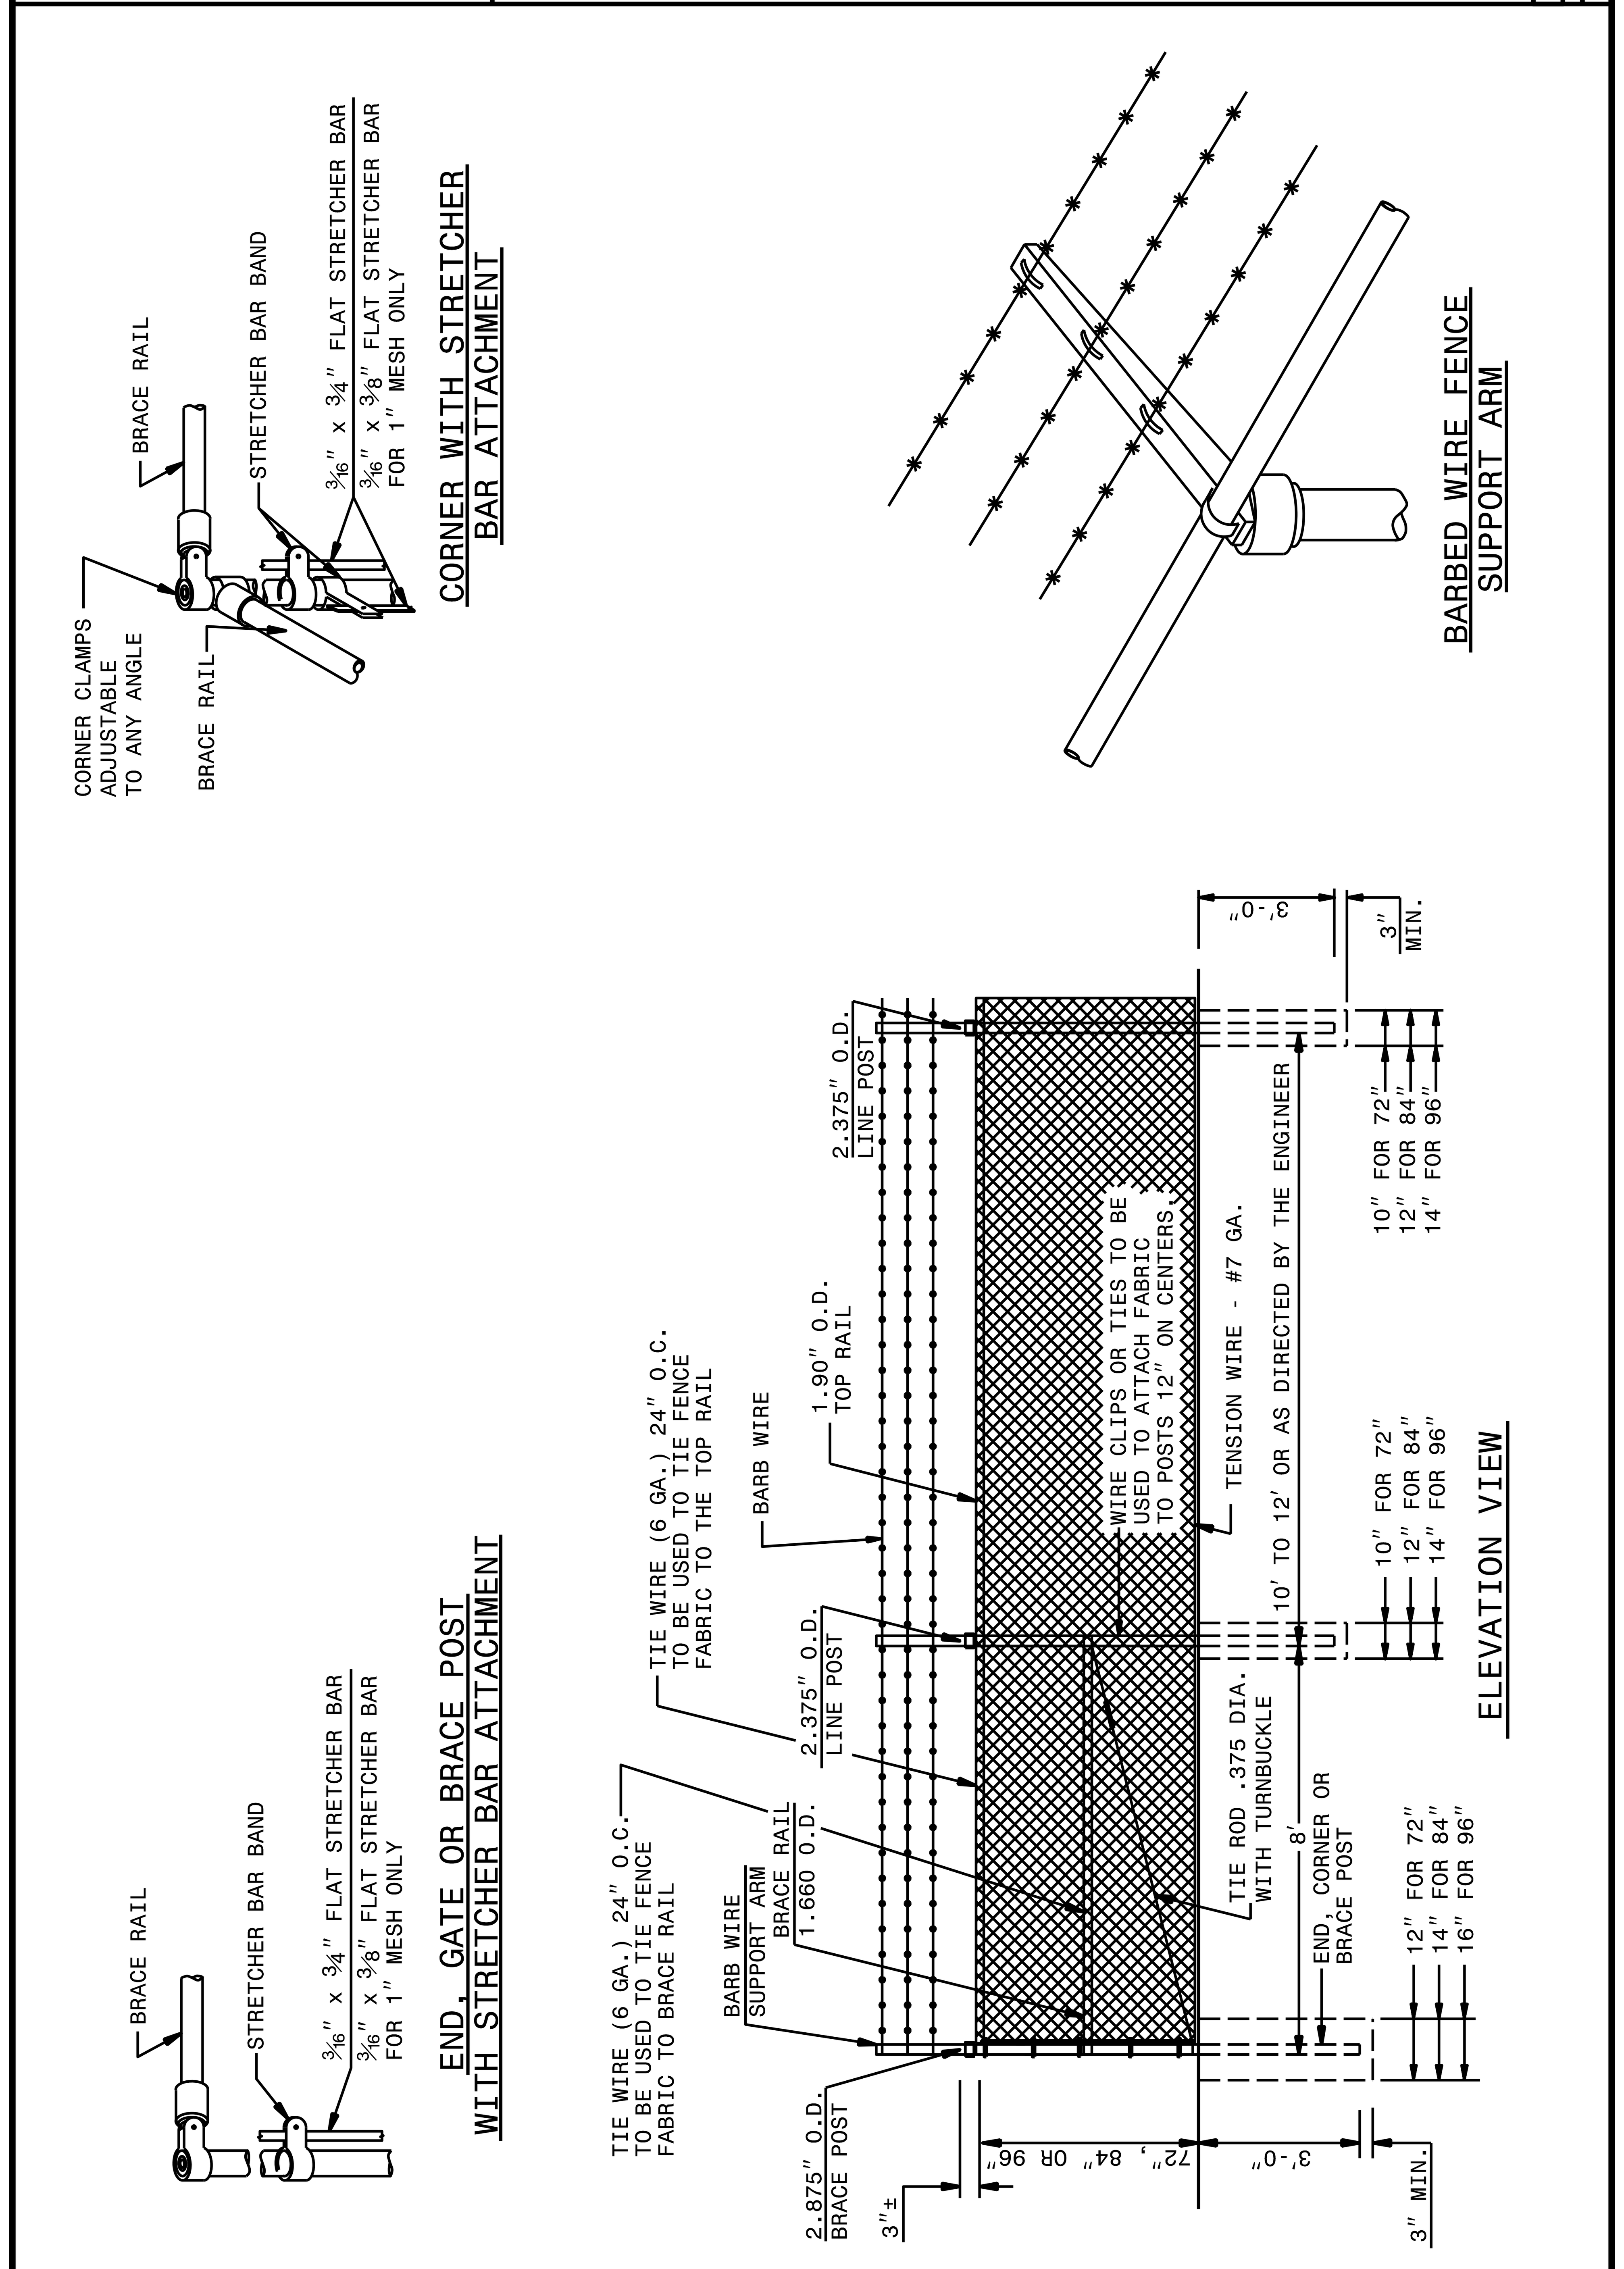

STATE OF
NORTH CAROLINA
DEPT. OF TRANSPORTATION
DIVISION OF HIGHWAYS
RALEIGH, N.C.

ENGLISH DETAIL DRAWING FOR
CHAIN LINK FENCE WITH BARBED WIRE
6', 7' AND 8' HEIGHT

SHEET 1 OF 2 **fence4cl**

STATE OF NORTH CAROLINA DEPT. OF TRANSPORTATION DIVISION OF HIGHWAYS RALEIGH, N.C.
ENGLISH DETAIL DRAWING FOR CHAIN LINK FENCE WITH BARBED WIRE 6', 7' AND 8' HEIGHT
SHEET 1 OF 2 fence4cl

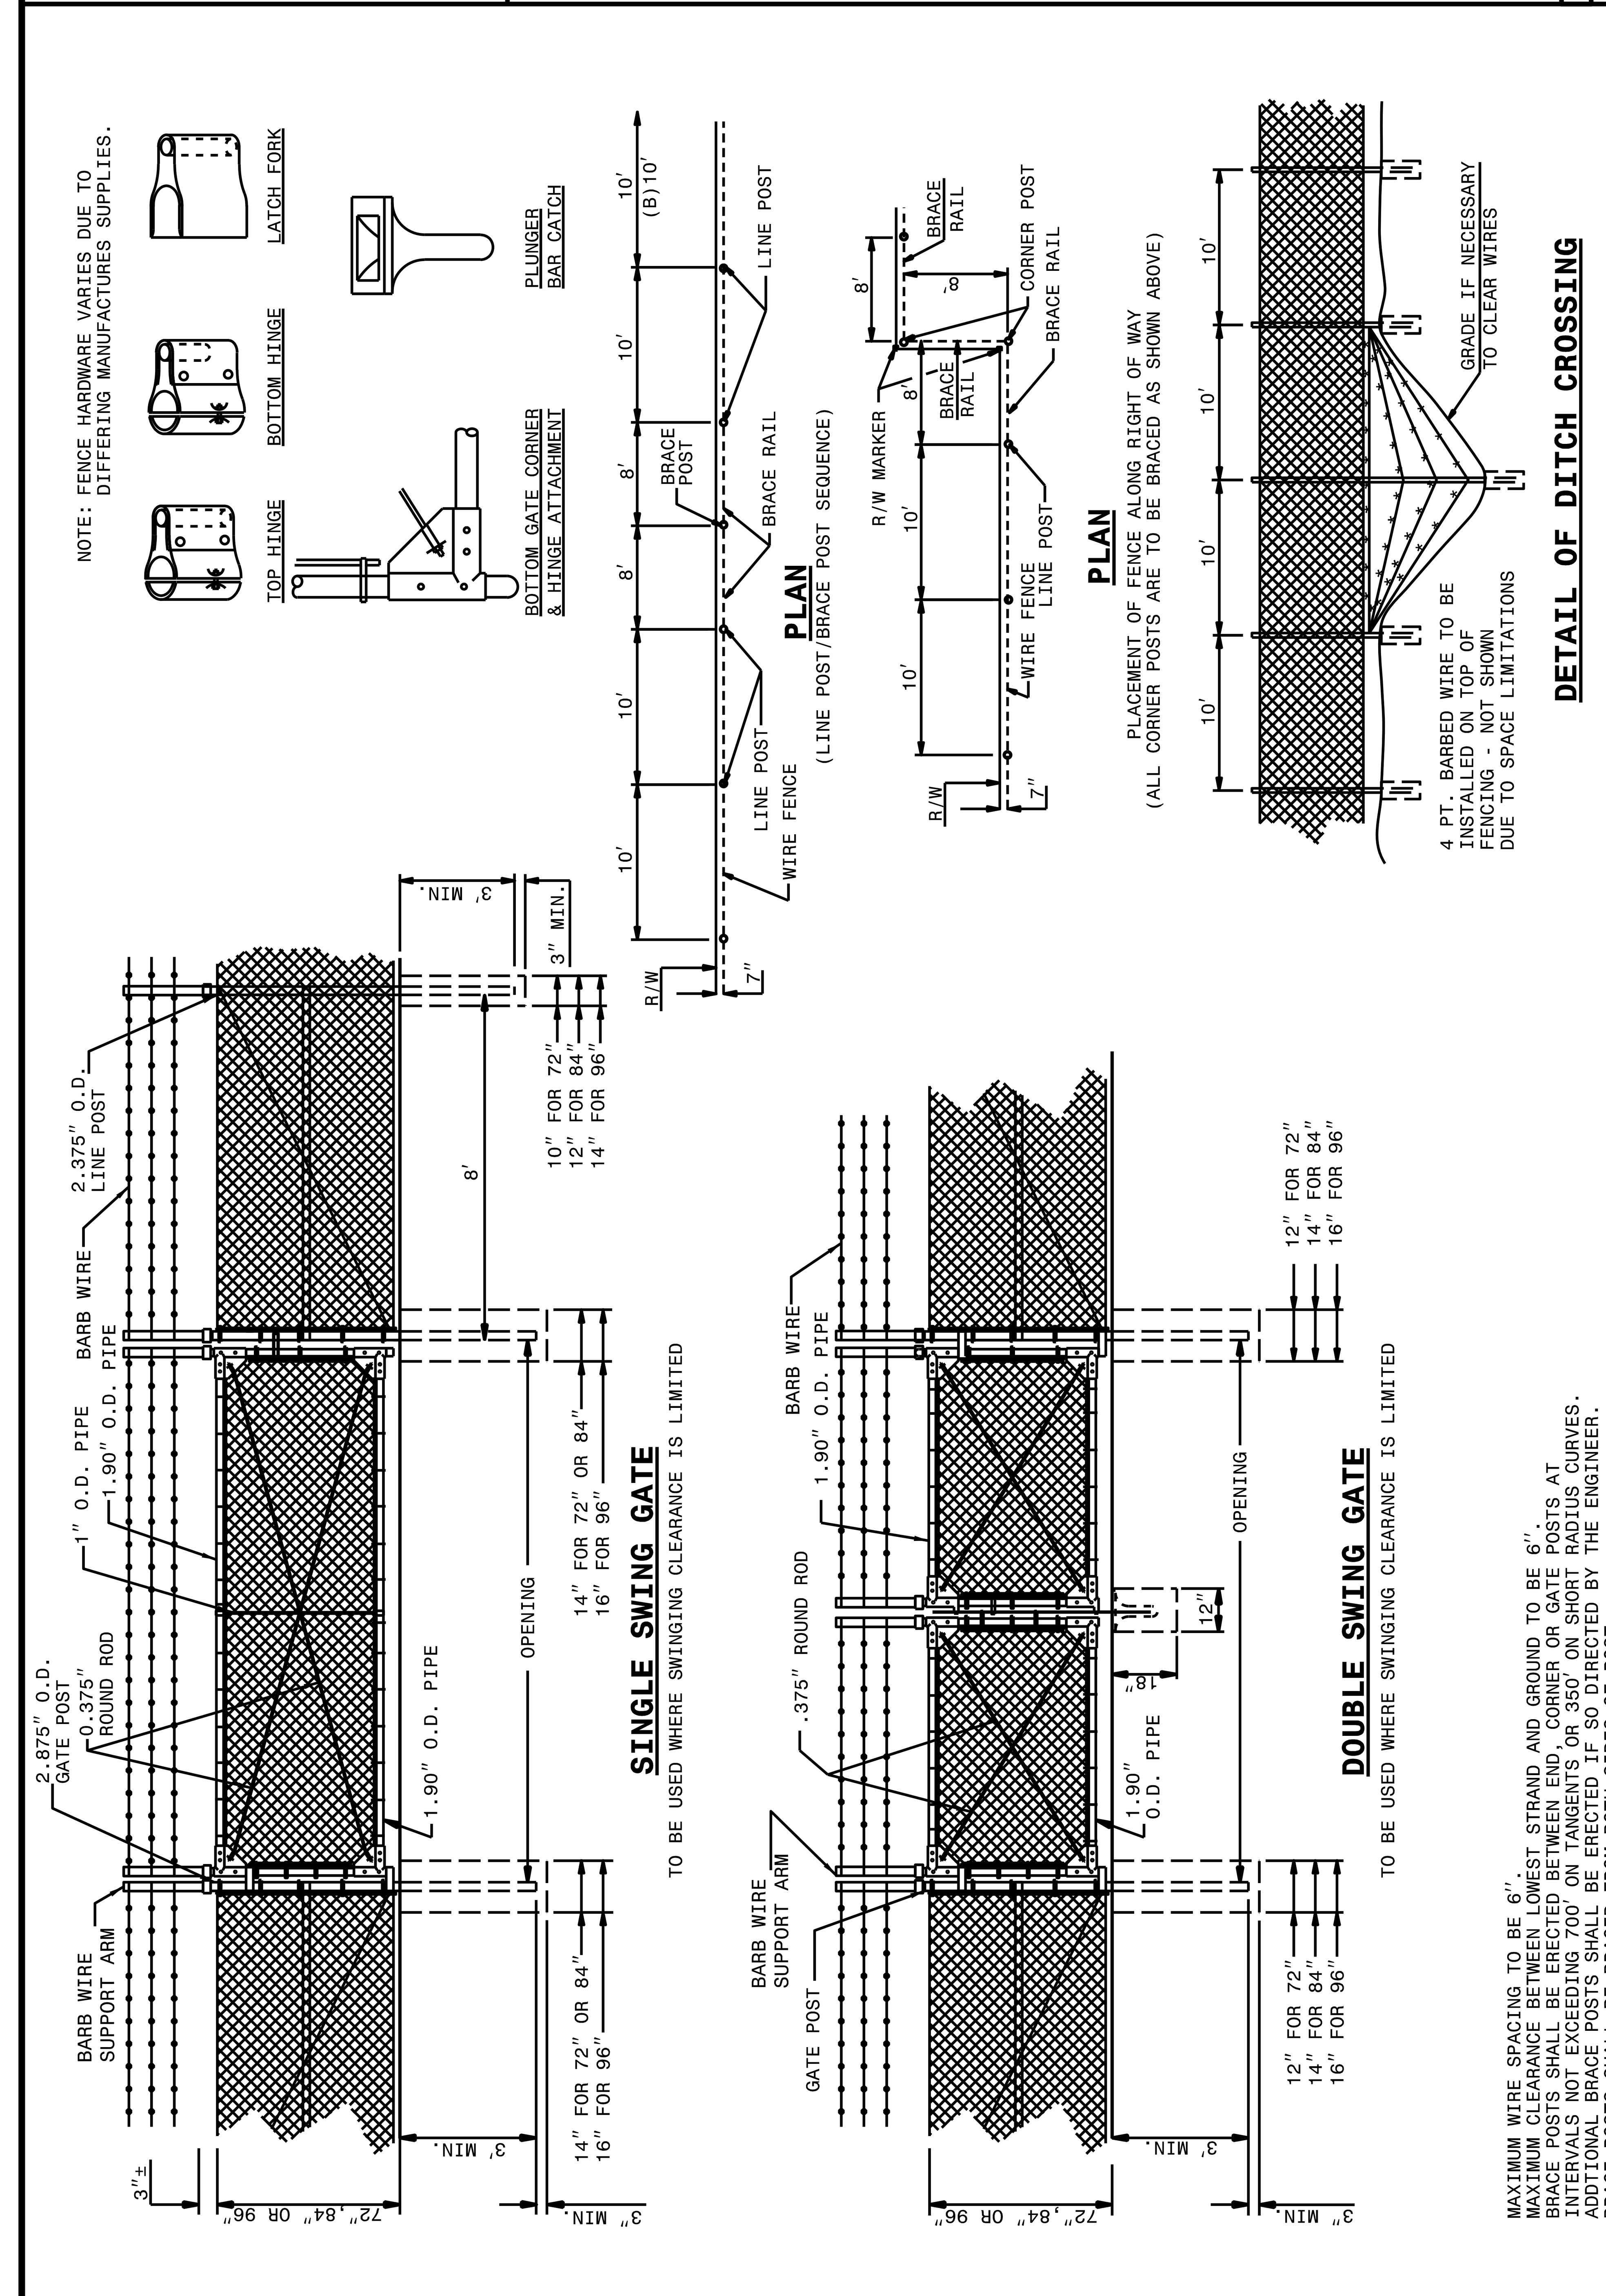

STATE OF
NORTH CAROLINA
DEPT. OF TRANSPORTATION
DIVISION OF HIGHWAYS
RALEIGH, N.C.

ENGLISH DETAIL DRAWING FOR
CHAIN LINK FENCE WITH BARBED WIRE
6', 7' AND 8' HEIGHT

SHEET 2 OF 2 **fence4cl**

STATE OF NORTH CAROLINA DEPT. OF TRANSPORTATION DIVISION OF HIGHWAYS RALEIGH, N.C.
ENGLISH DETAIL DRAWING FOR CHAIN LINK FENCE WITH BARBED WIRE 6', 7' AND 8' HEIGHT
SHEET 2 OF 2 fence4cl

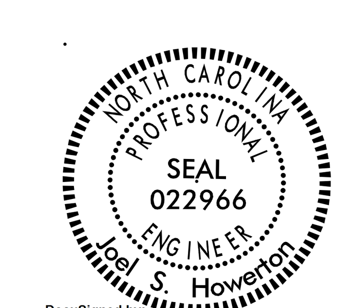

DocuSigned by:
Joel S. Howerton
873F3D17DCDC45F...

7/6/2016

DOCUMENT NOT CONSIDERED FINAL UNLESS ALL SIGNATURES COMPLETED

CONTRACT STANDARDS AND DEVELOPMENT UNIT
Office 919-707-6950 FAX 919-250-4119

SEE PLATE FOR TITLE

ORIGINAL BY: N.T. KEGLERS DATE: MAR.11, 1996
MODIFIED BY: DATE:
CHECKED BY: DATE:
FILE SPEC.:

$$$$SYSTIME$$$$
$$$$$$$$DGN$$$$$$$$$$$$$$$$
$$$$USERNAME$$$$