PROJECT REFERENCE NO.		SHEET NO.
2017CPT.14.03.10221.1,ETC		9
STATE PROJECT	F.A. PROJECT NO.	DESCRIPTION

CHEROKEE COUNTY

TIP PROJECT: NA
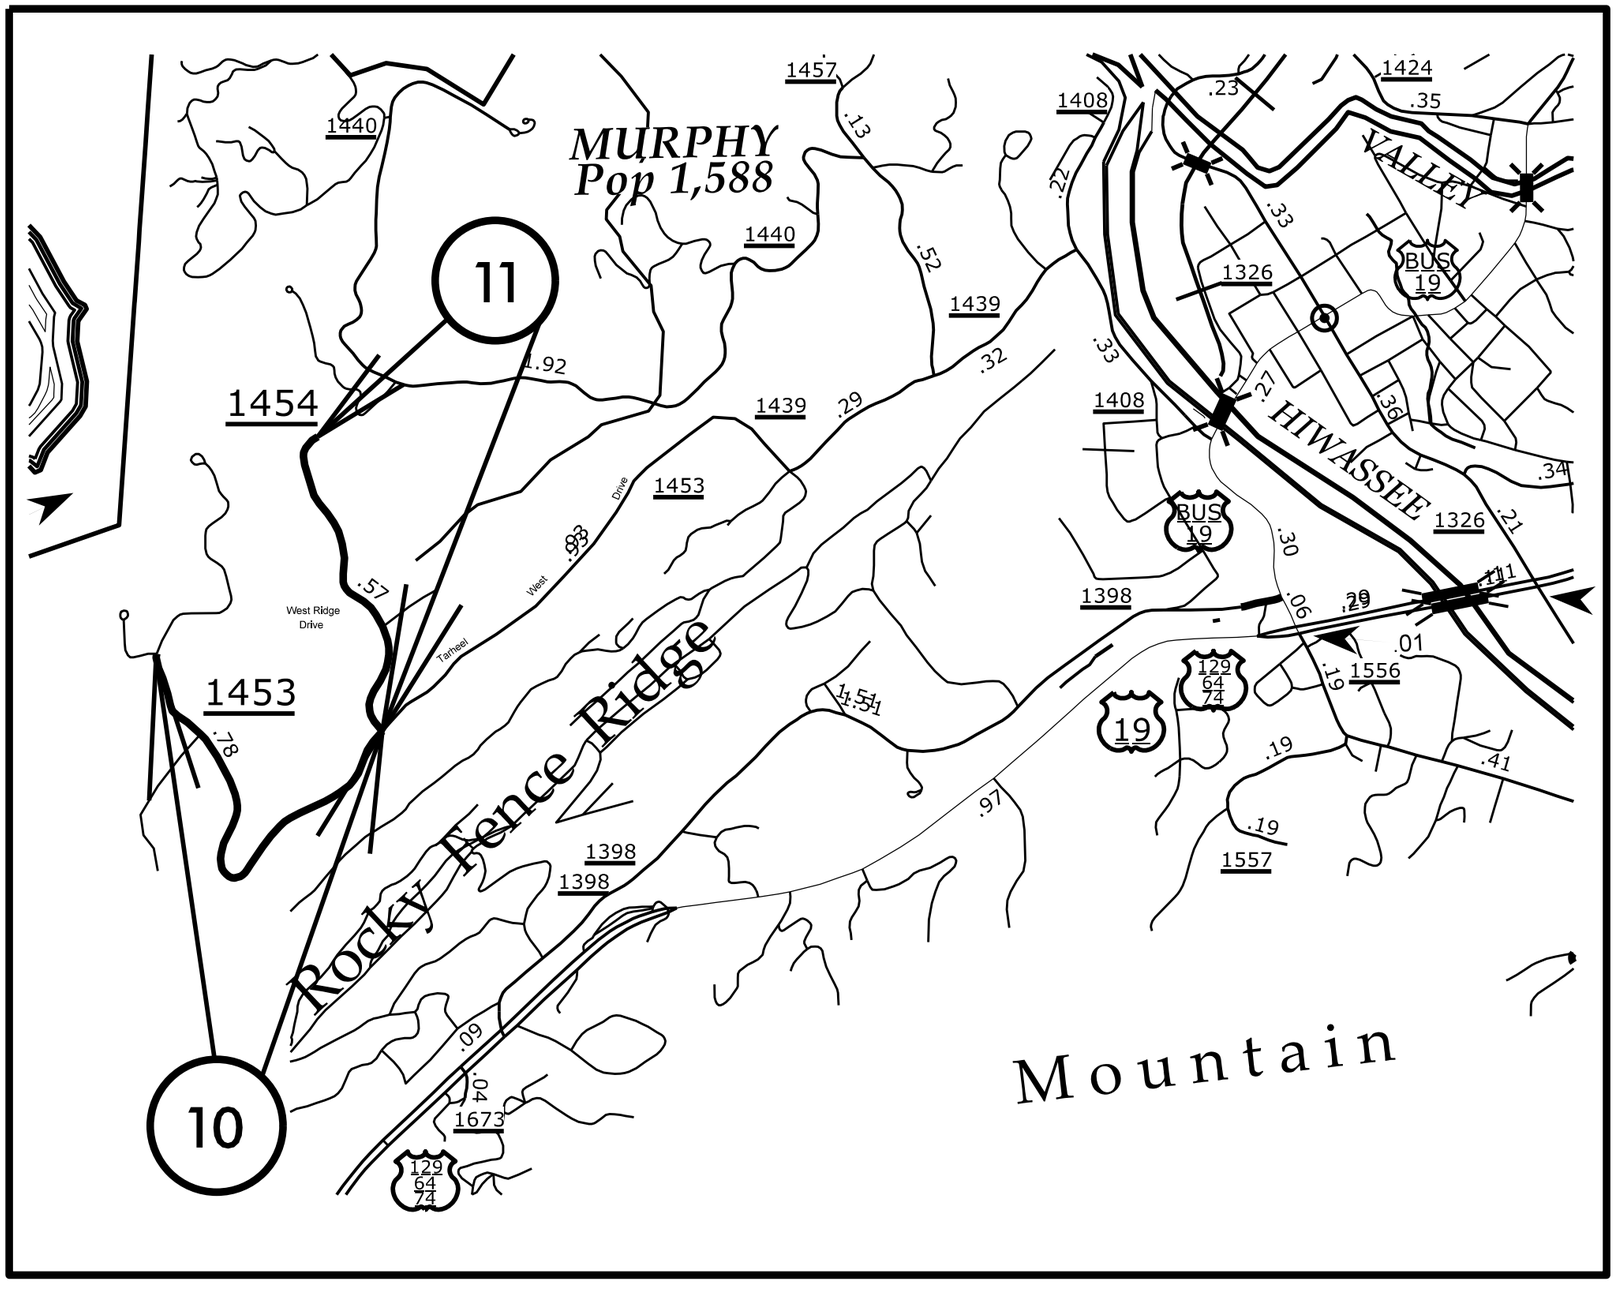
CONTRACT: