PROJECT REFERENCE NO.		SHEET NO.
2017CPT.14.03.10221.1,ETC		10
STATE PROJECT	F.A. PROJECT NO.	DESCRIPTION

CLAY COUNTY

TIP PROJECT: N/A
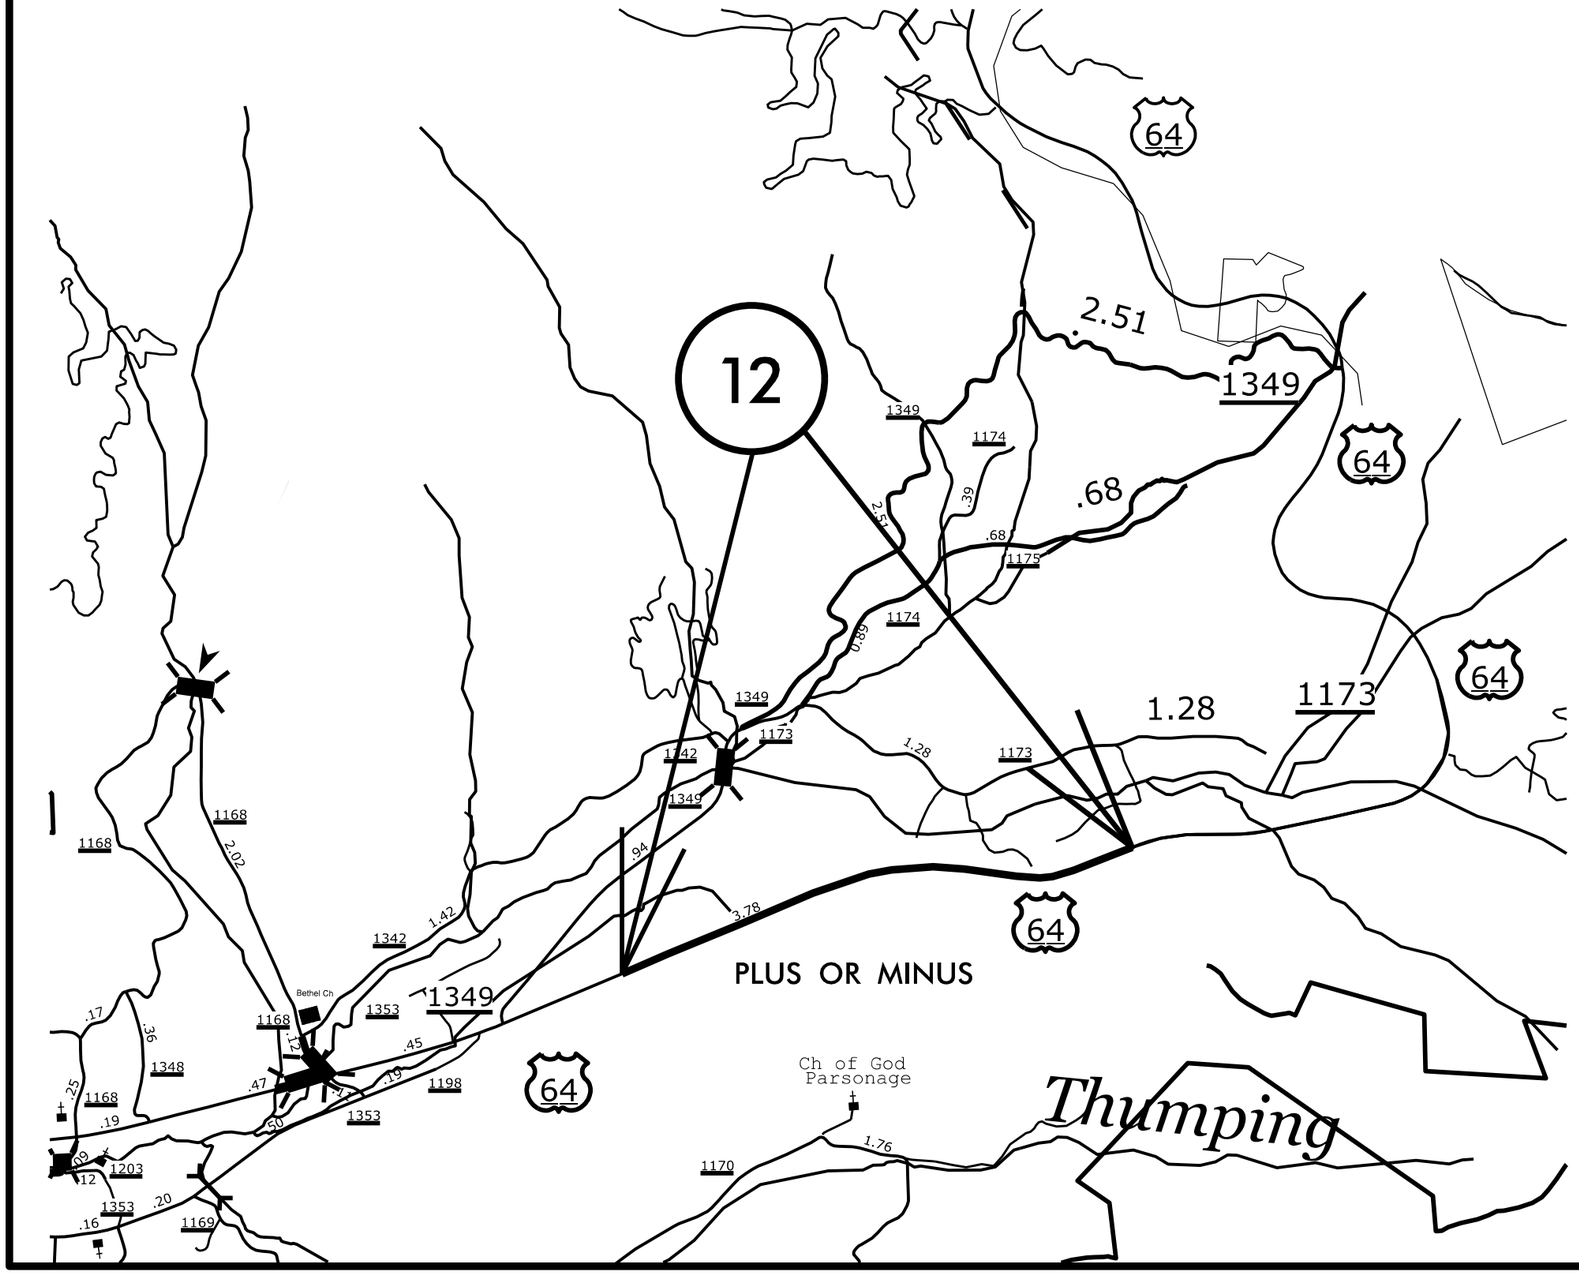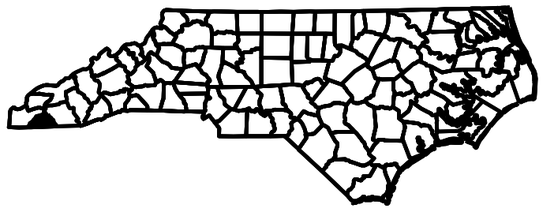
CONTRACT: C203910