PROJECT REFERENCE NO.		SHEET NO.
2017CPT.14.01.10441.1,ETC		9
STATE PROJECT	F.A. PROJECT NO.	DESCRIPTION

JACKSON COUNTY

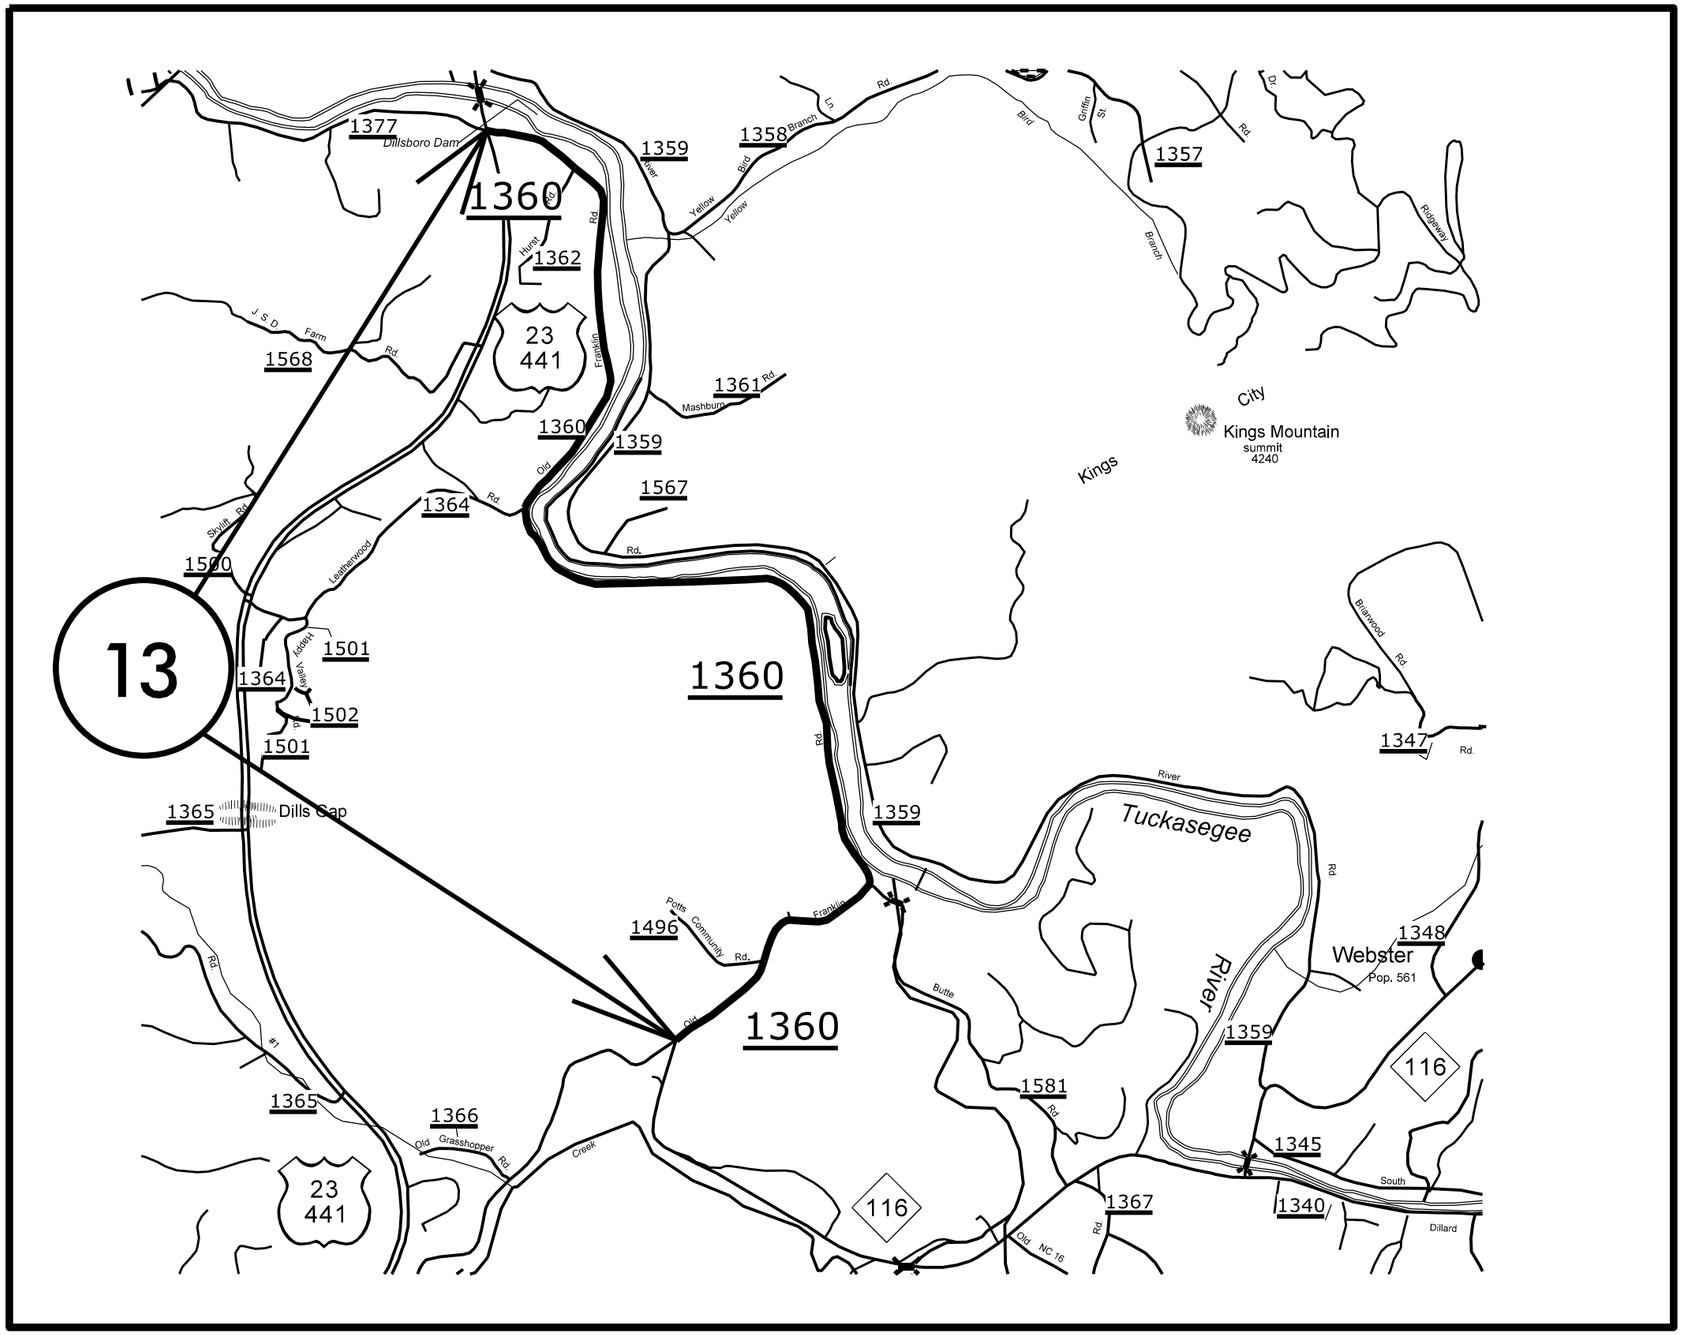

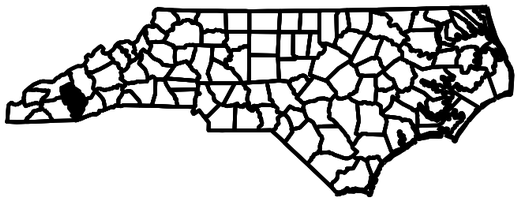

TIP PROJECT: N/A

CONTRACT: