DocuSign Envelope ID: 629CA86E-7C54-4AA9-B426-3AB2F72ED4B0

5/28/99

PLANS PREPARED BY :
PARSONS
RALEIGH, NORTH CAROLINA, (919) 854-1345
NC LICENSE NO. F-0246
FOR NORTH CAROLINA DEPT. OF TRANSPORTATION

SUNGATE DESIGN GROUP, P.A.
915 JONES FRANKLIN ROAD
RALEIGH, NORTH CAROLINA 27606
TEL (919) 859-2243 FAX (919) 859-6258
ENG FIRM LICENSE NO. C-890

PROJECT REFERENCE NO.	SHEET NO.
W-5601BB	5

ROADWAY DESIGN ENGINEER
NORTH CAROLINA PROFESSIONAL SEAL 37950
DOCUSIGNED BY: PROJECT ENGINEER JASON M. PILLAND
20CE48D0A0A0A0A...
6/9/2016

HYDRAULICS ENGINEER
NORTH CAROLINA PROFESSIONAL SEAL 026971
DOCUSIGNED BY: HYDRAULICS ENGINEER JOHN A. CAMPBELL
1089AD0A0A0A0A...
6/9/2016

DOCUMENT NOT CONSIDERED FINAL UNLESS ALL SIGNATURES COMPLETED

-L_LT_GP-

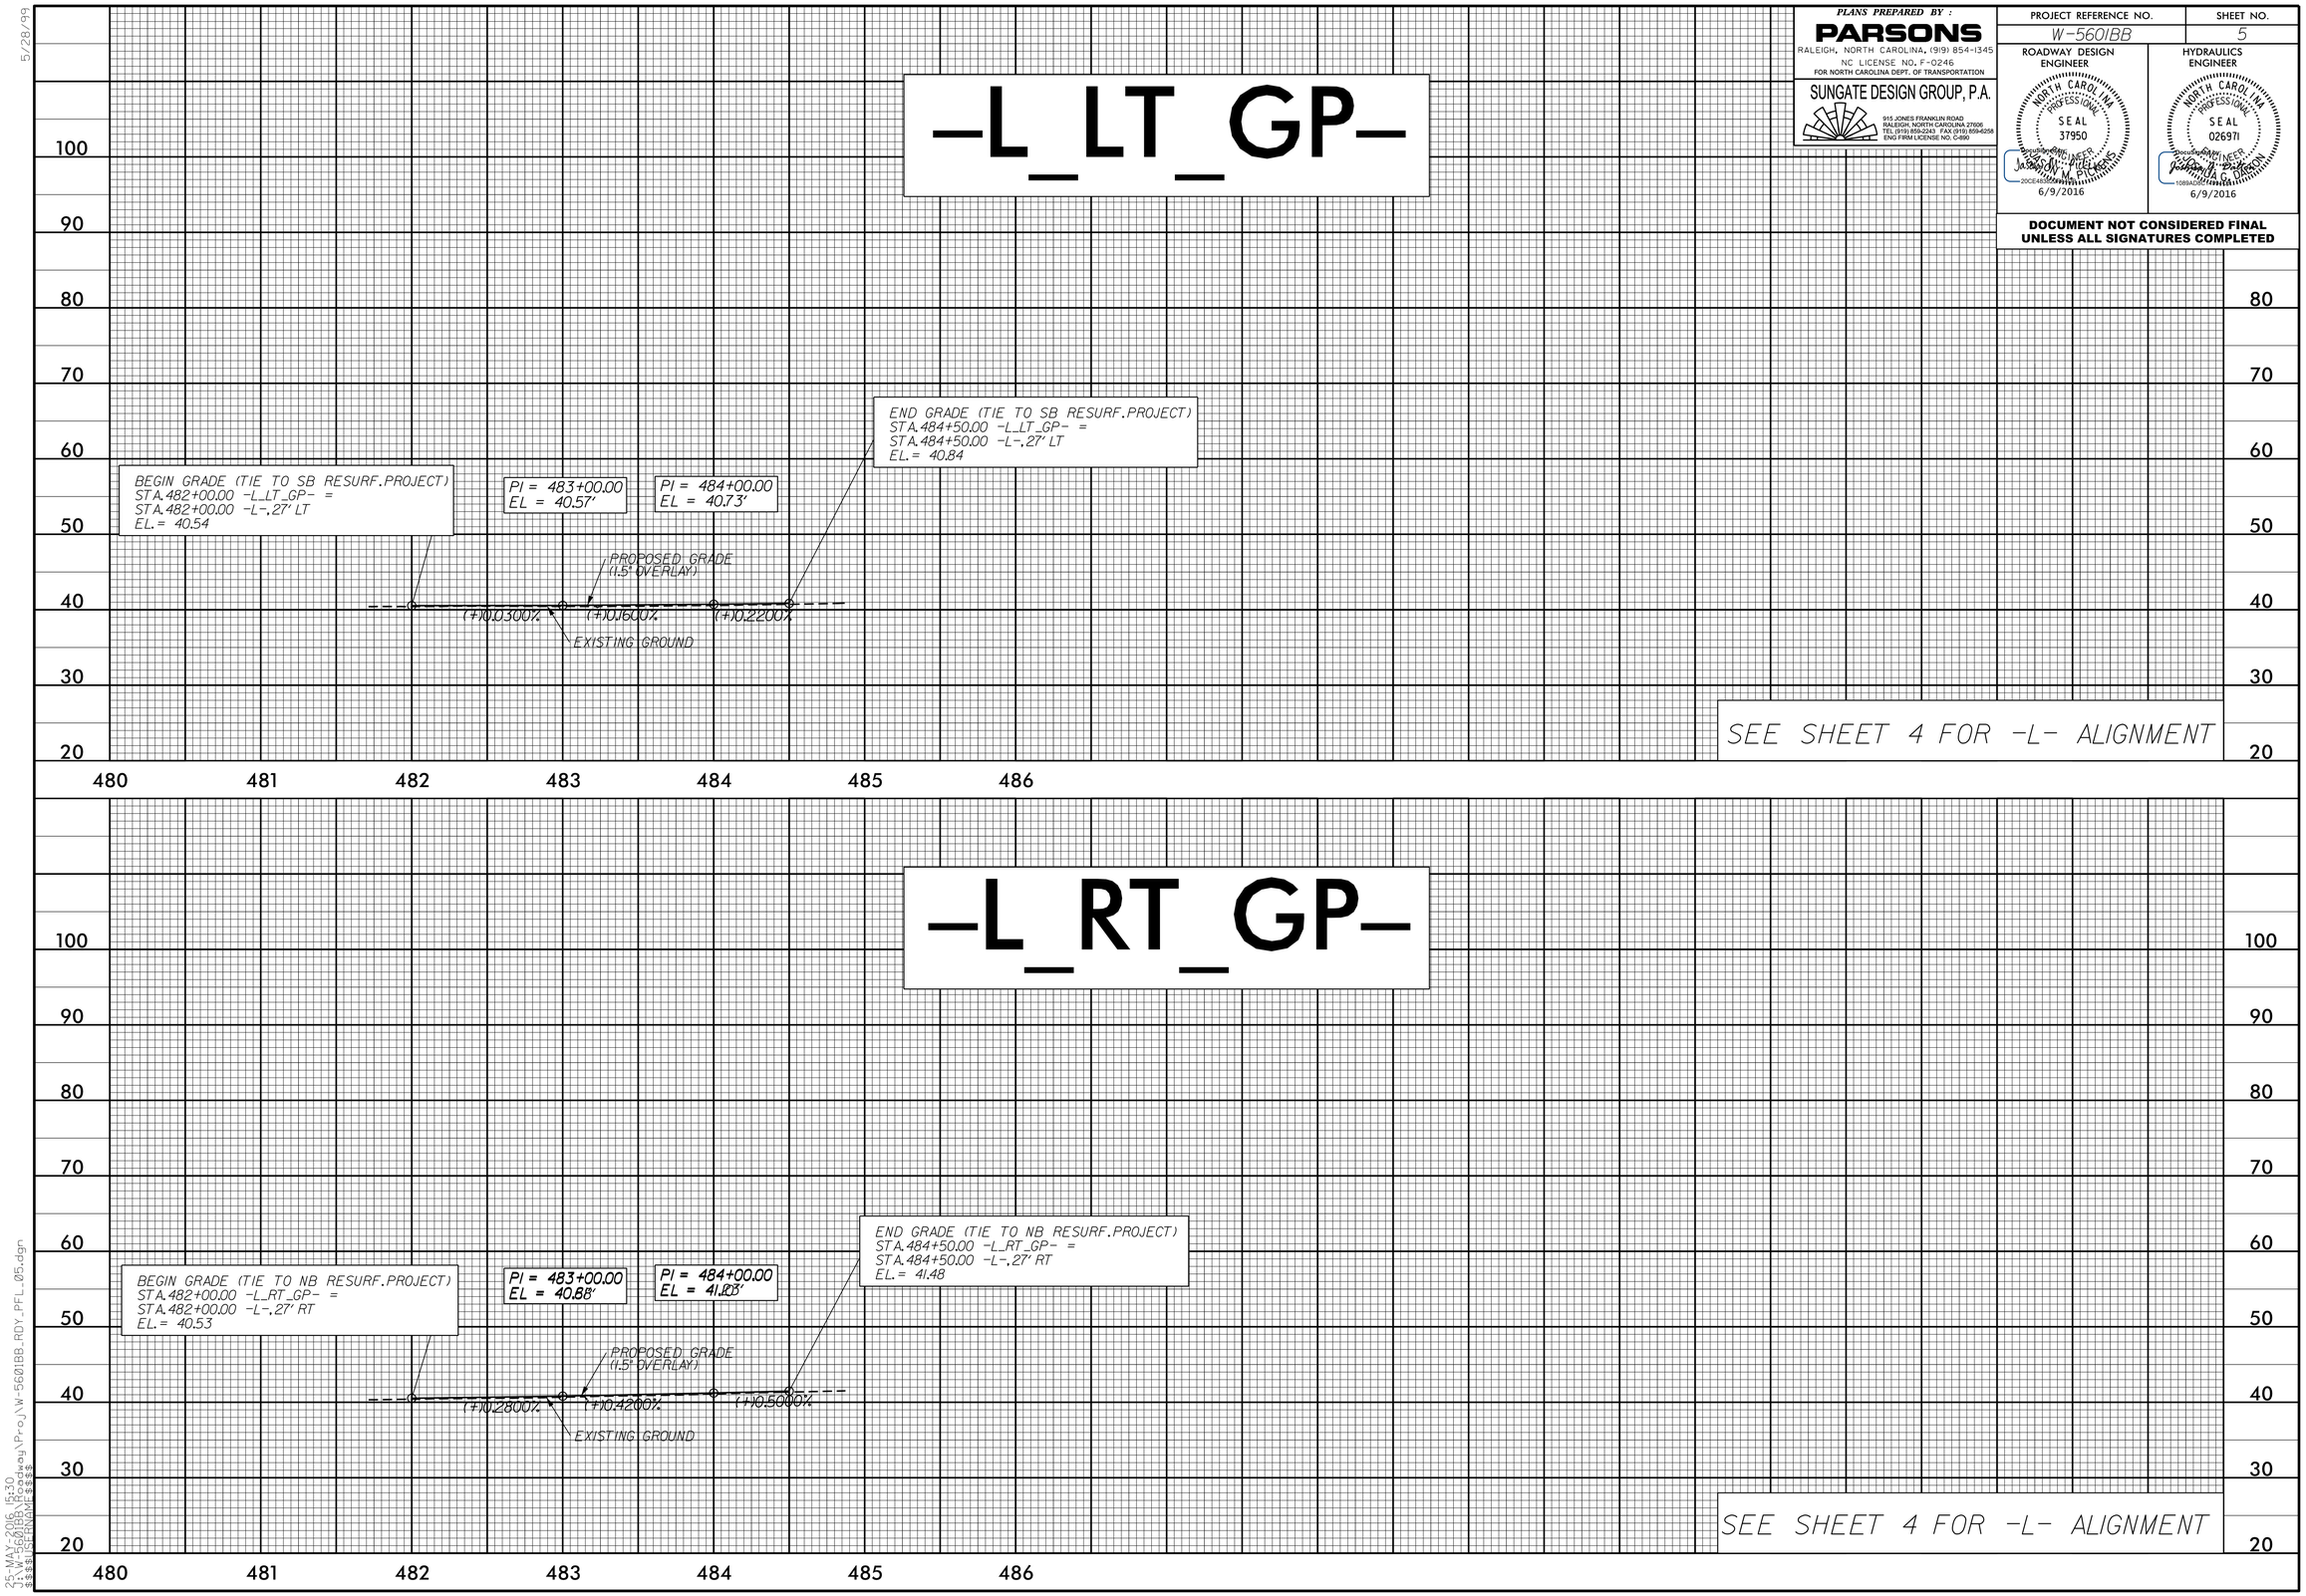

25-MAY-2016 15:30
W-5601BB_RDY_PFL_05.dgn
$$$$USERNAME$$$$
$$$$USERNAME$$$$ C:\Users\$$$$USERNAME$$$$\Projects\Roadway\Proj\W-5601BB_RDY_PFL_05.dgn