2016-8-7

REVISIONS

DOCUMENT NOT CONSIDERED FINAL UNLESS ALL SIGNATURES COMPLETED

PROJECT REFERENCE NO.	SHEET NO.
B-4929	UC-8

DESIGNED BY: JPC
DRAWN BY: JPC
CHECKED BY: WGS
APPROVED BY: JPC
REVISED:

NORTH CAROLINA DEPARTMENT OF TRANSPORTATION

UTILITIES ENGINEERING SEC.
PHONE: (919)707-6690
FAX: (919)250-4151

NORTH CAROLINA PROFESSIONAL SEAL ENGINEER JEFFREY P. CAPPIDONA 039790
C7A0FF0F8F0E7A0...
8/10/2016

UTILITY CONSTRUCTION PLANS ONLY

UTILITY CONSTRUCTION

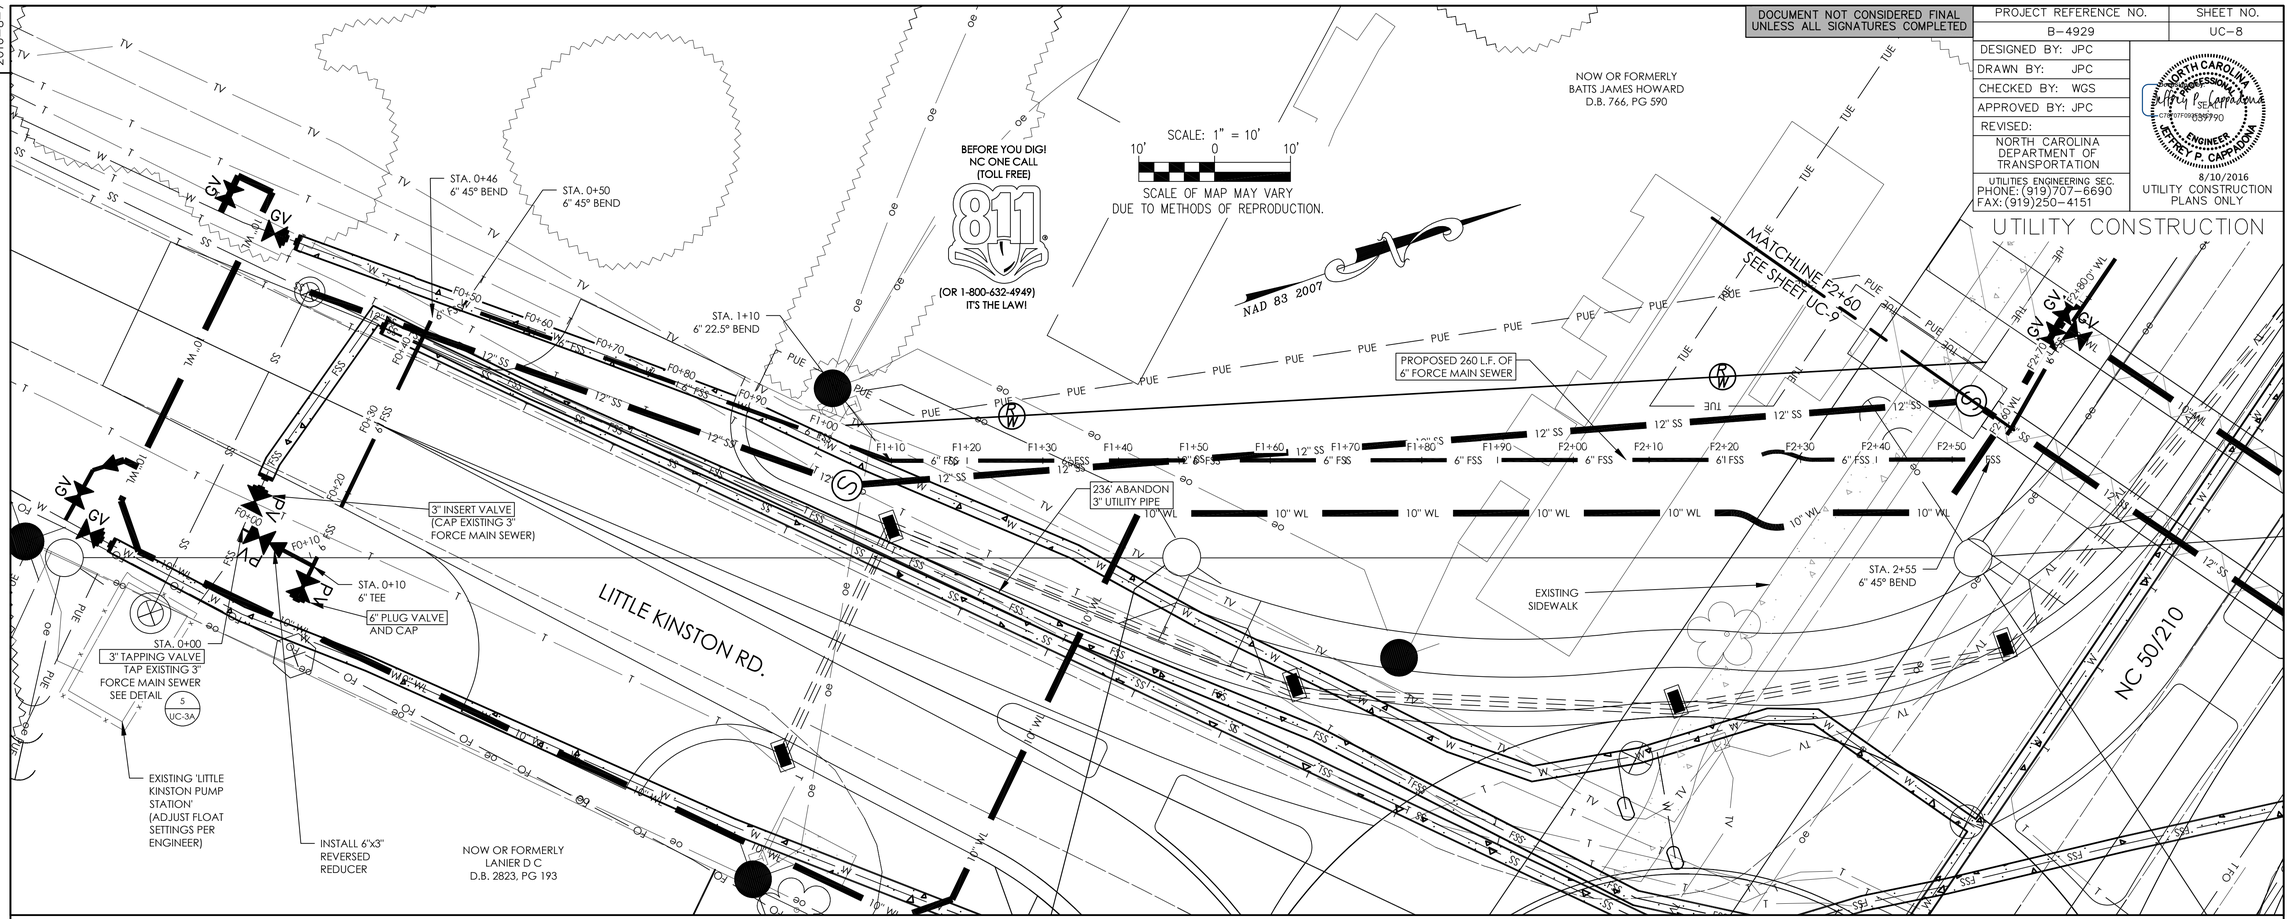

MAINLAND FORCE MAIN SEWER STA. 0+00 TO 2+60

NOTE: TOPOGRAPHICAL INFORMATION PROVIDED BY NCDOT
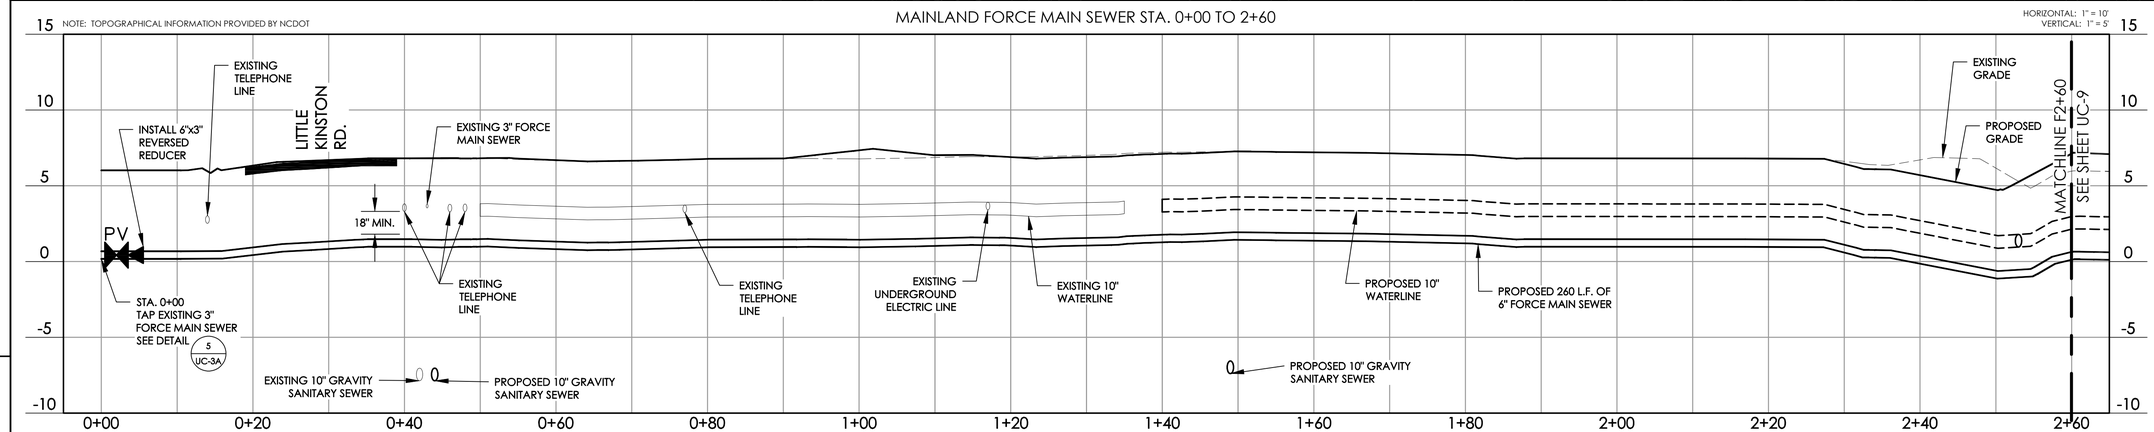
HORIZONTAL: 1" = 10'
VERTICAL: 1" = 5'