2016-6-8

REVISIONS

DOCUMENT NOT CONSIDERED FINAL UNLESS ALL SIGNATURES COMPLETED

PROJECT REFERENCE NO.	SHEET NO.
B-4929	UC-23

DESIGNED BY: JPC
DRAWN BY: JPC
CHECKED BY: WGS
APPROVED BY: JPC
REVISED:

NORTH CAROLINA DEPARTMENT OF TRANSPORTATION

UTILITIES ENGINEERING SEC.
PHONE: (919)707-6690
FAX: (919)250-4151

NORTH CAROLINA PROFESSIONAL SEAL ENGINEER JEFFREY P. CAPPADONA
Signature by: Jeffrey P. Cappadona
Certificate: 039790
6/16/2016

UTILITY CONSTRUCTION PLANS ONLY

UTILITY CONSTRUCTION

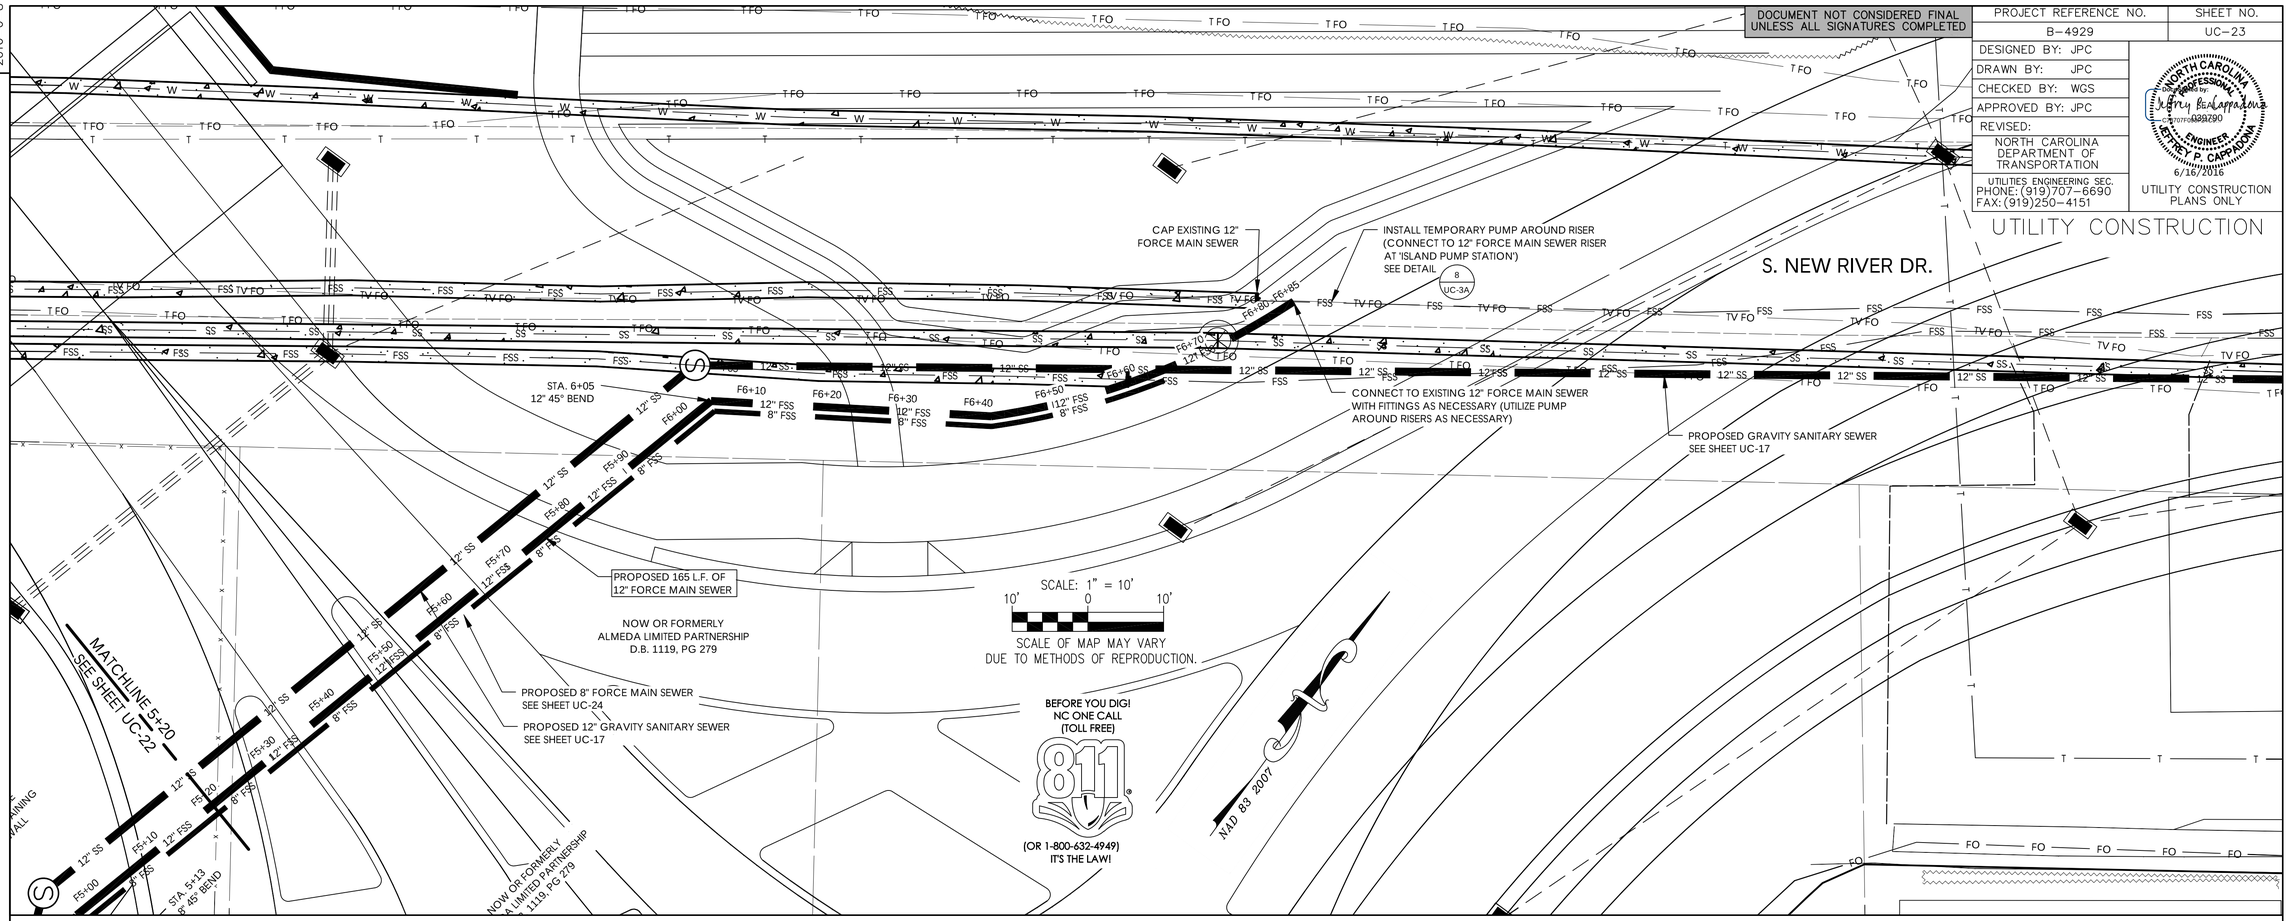

NOTE: TOPOGRAPHICAL INFORMATION PROVIDED BY NCDOT

ISLAND 12" FORCE MAIN SEWER STA. 5+20 TO 6+85
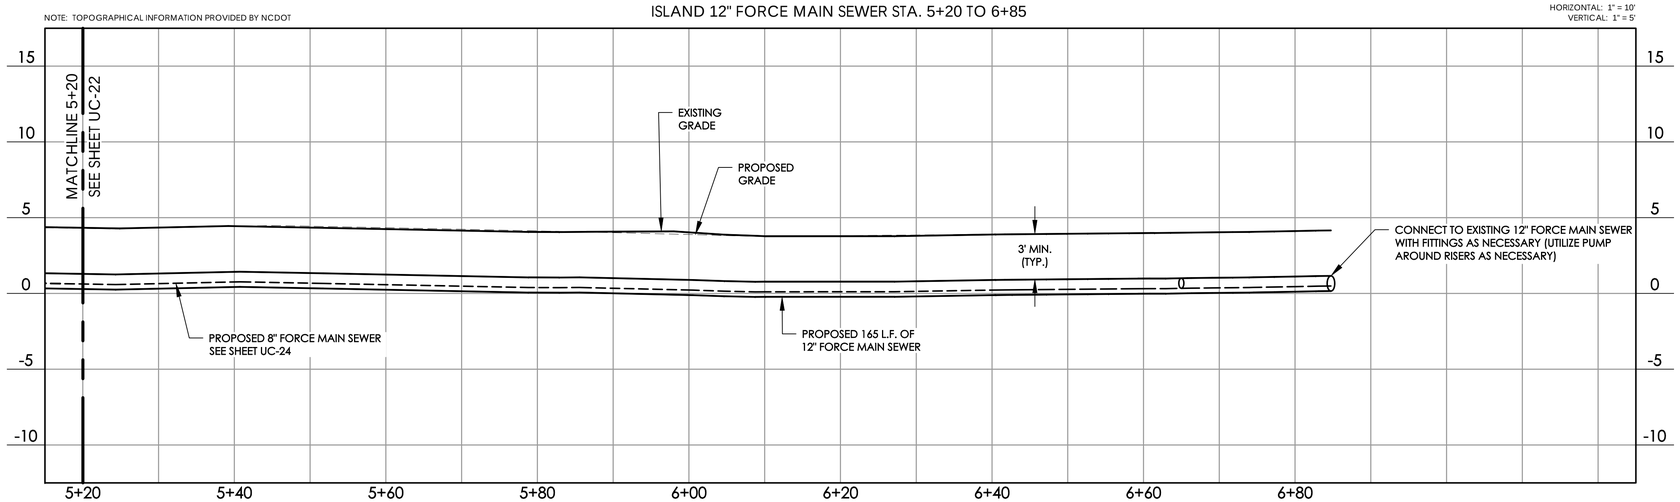
HORIZONTAL: 1" = 10'
VERTICAL: 1" = 5'