PROJECT REFERENCE NO.	SHEET NO.
B-4929	U0-3

UTILITIES BY OTHERS

NOTE:
ALL PROPOSED UTILITY WORK SHOWN ON THIS SHEET WILL BE DONE BY OTHERS. THIS DOCUMENT IS CONSIDERED A FINAL UBO SHEET AND NO SIGNATURE IS REQUIRED.

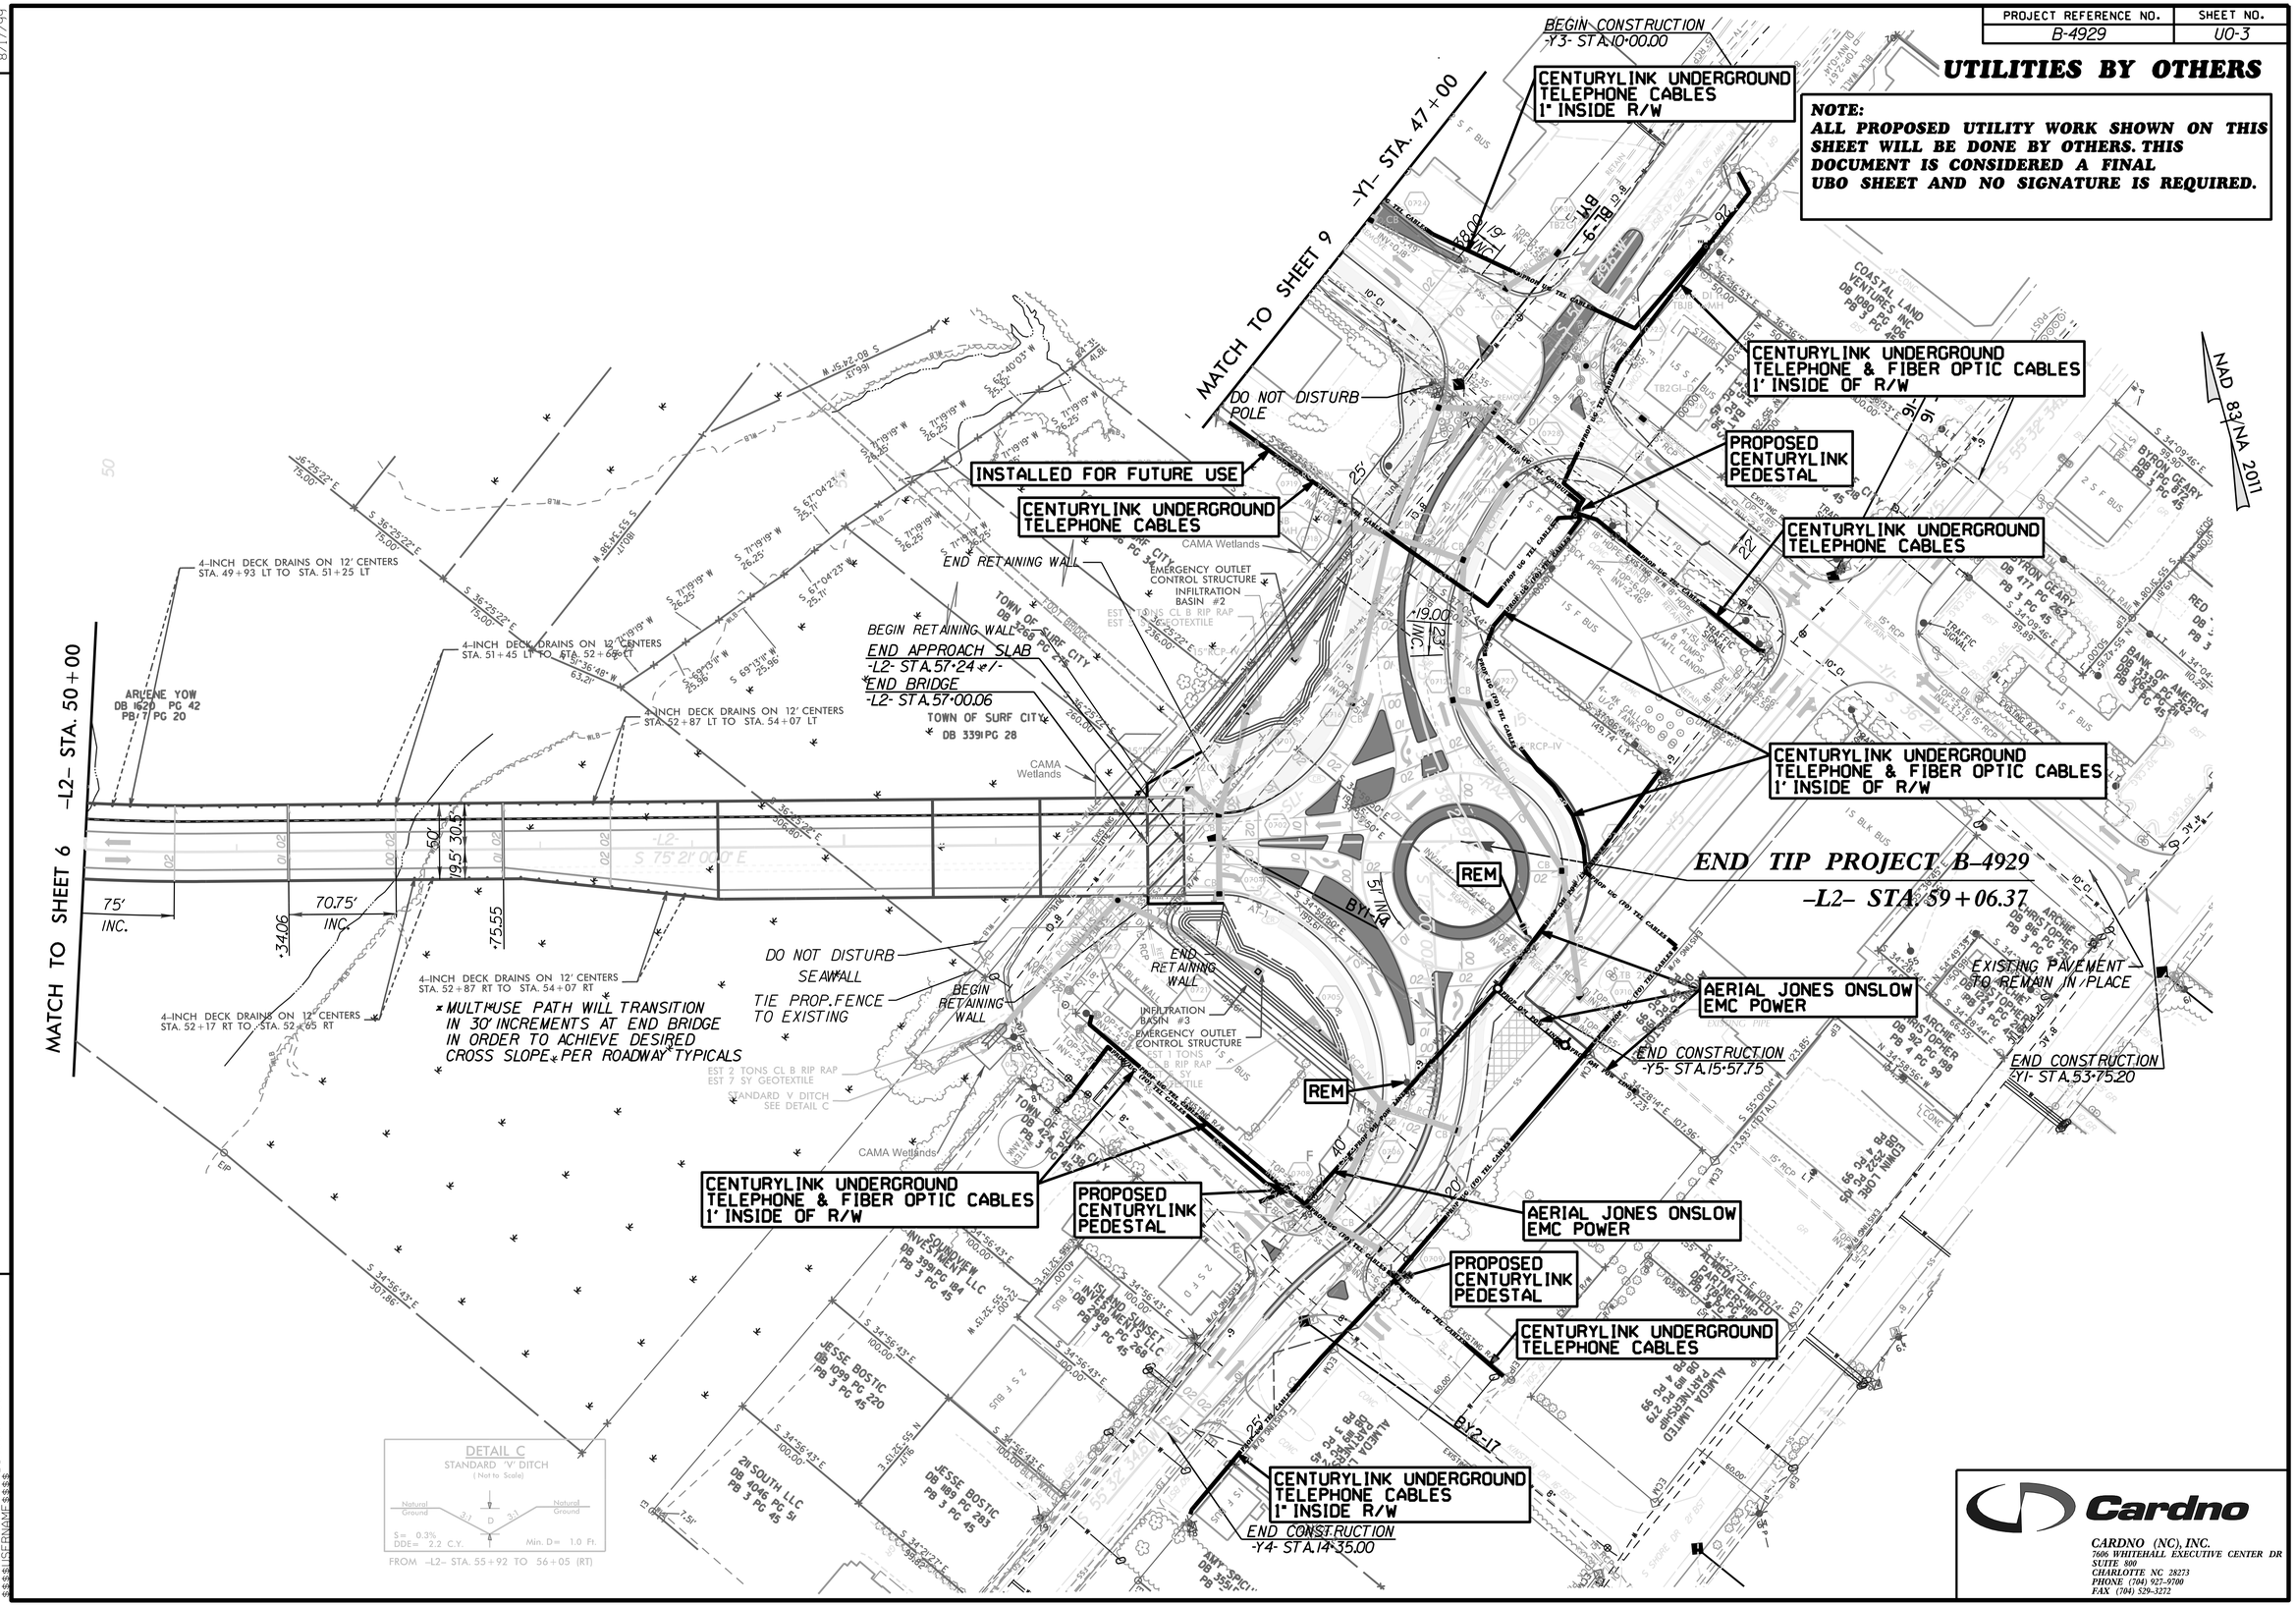

REVISIONS

8/17/99

Cardno
CARDNO (NC), INC.
7606 WHITEHALL EXECUTIVE CENTER DR
SUITE 800
CHARLOTTE NC 28273
PHONE (704) 927-9700
FAX (704) 529-3272