PROJECT REFERENCE NO.	SHEET NO.
B-4490	EC-17/CONST.5, 6,& 13
R/W SHEET NO.	
ROADWAY DESIGN ENGINEER	HYDRAULICS ENGINEER

CULVERT CONSTRUCTION SEQUENCE STA. 19+26.42 –L– (SHEET 1 OF 6)

PHASE I
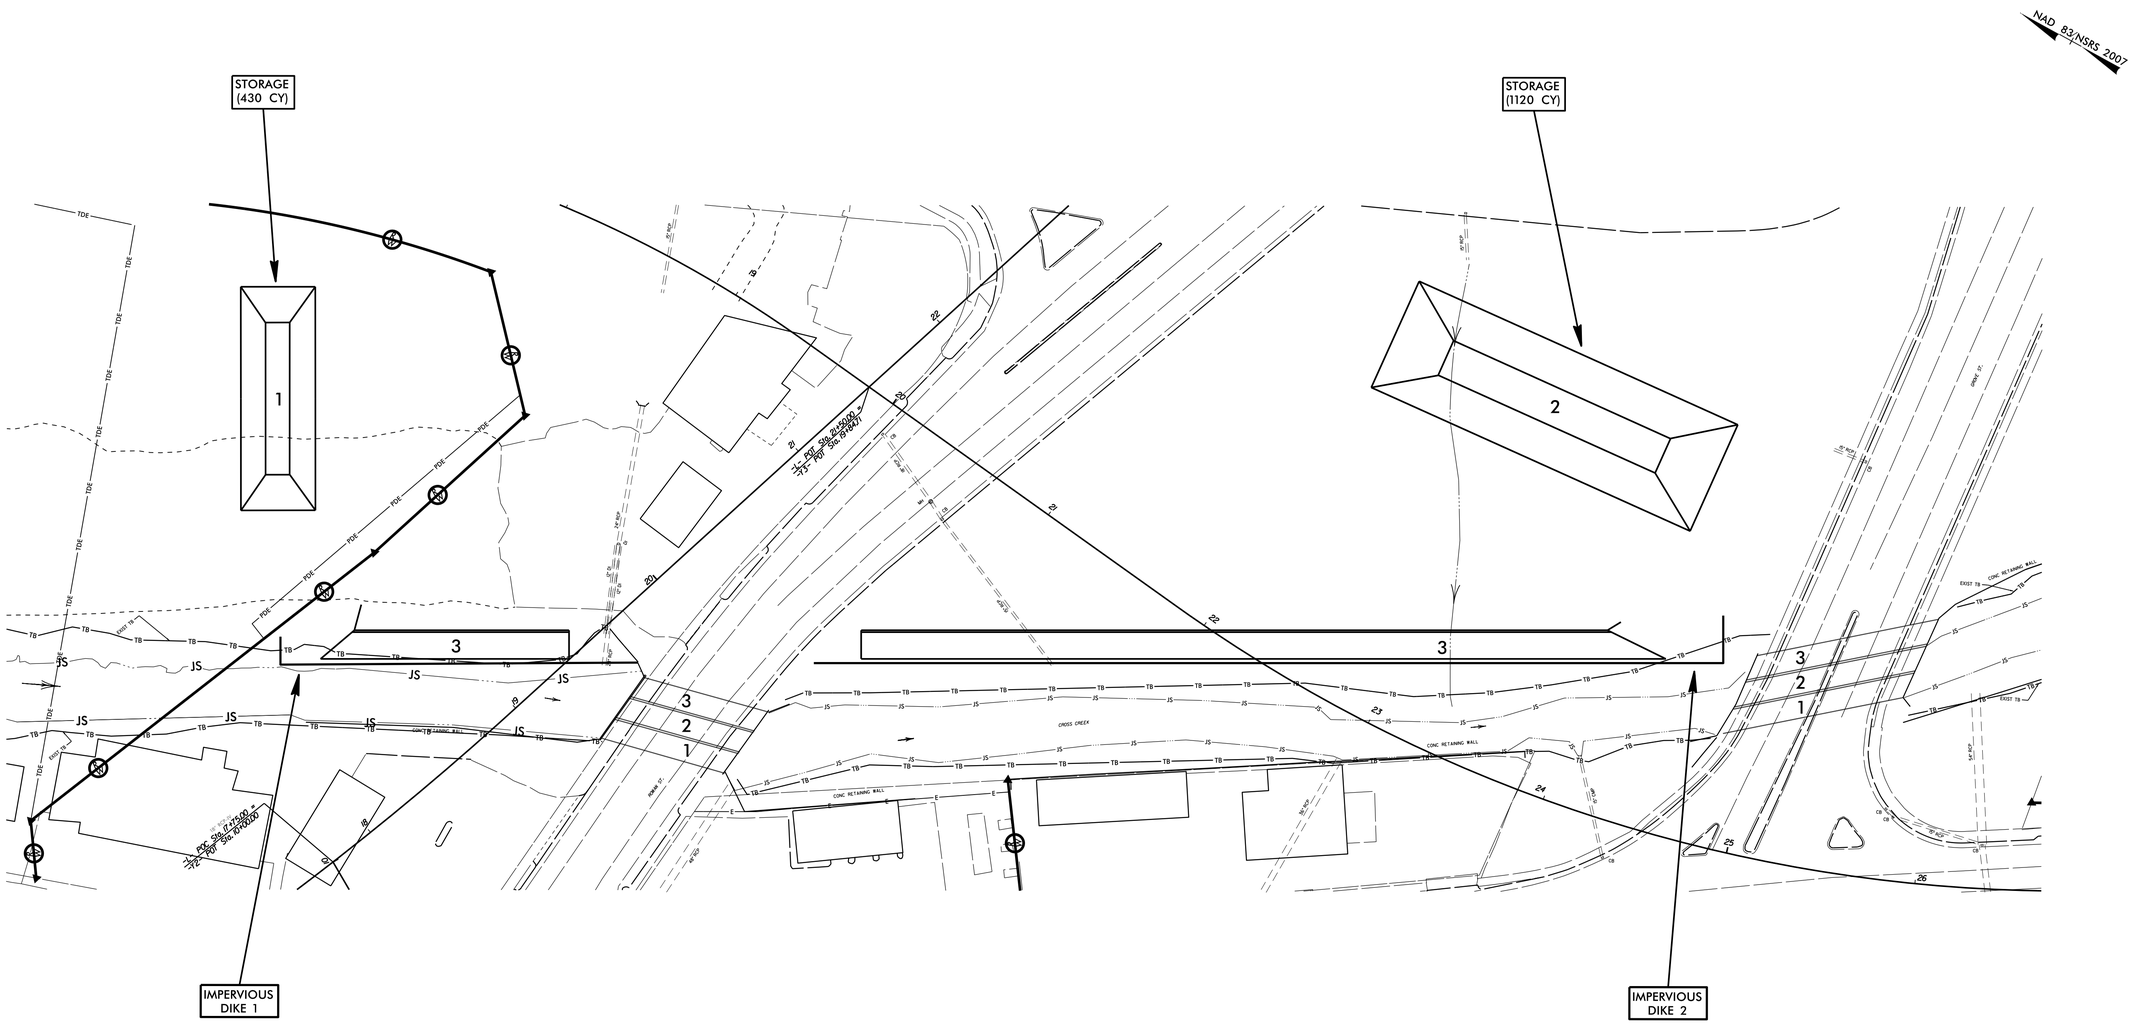
1. CONSTRUCT STILLING BASINS 1 (430 CY) AND 2 (1120 CY).
2. CONSTRUCT IMPERVIOUS DIKES 1 AND 2.
3. CONSTRUCT BARREL 3 OF PROPOSED CULVERT UP TO APPROXIMATELY 40 FEET FROM EXISTING CULVERT UNDER ROWAN ST., AND FROM SOUTH SIDE OF EXISTING ROADWAY EMBANKMENT OF ROWAN ST. TO END, INCLUDING INLET AND OUTLET WING WALLS.