NOTES

FOR LOCATION OF TRANSVERSE CONSTRUCTION JOINTS, SEE "CONCRETE DECK POUR DETAILS" SHEET.

FOR PLACEMENT OF #4 J1 BARS, SEE "EXPANSION JOINT SEAL DETAILS" SHEETS.

FOR SIDEWALK REINFORCING STEEL, SEE "SIDEWALK DETAILS" SHEET.

FOR CONCRETE PARAPET REINFORCING STEEL, SEE "CONCRETE PARAPET DETAILS" SHEET.

FOR MONOLITHIC CONCRETE MEDIAN REINFORCING STEEL, SEE "CONCRETE MEDIAN DETAILS" SHEET.

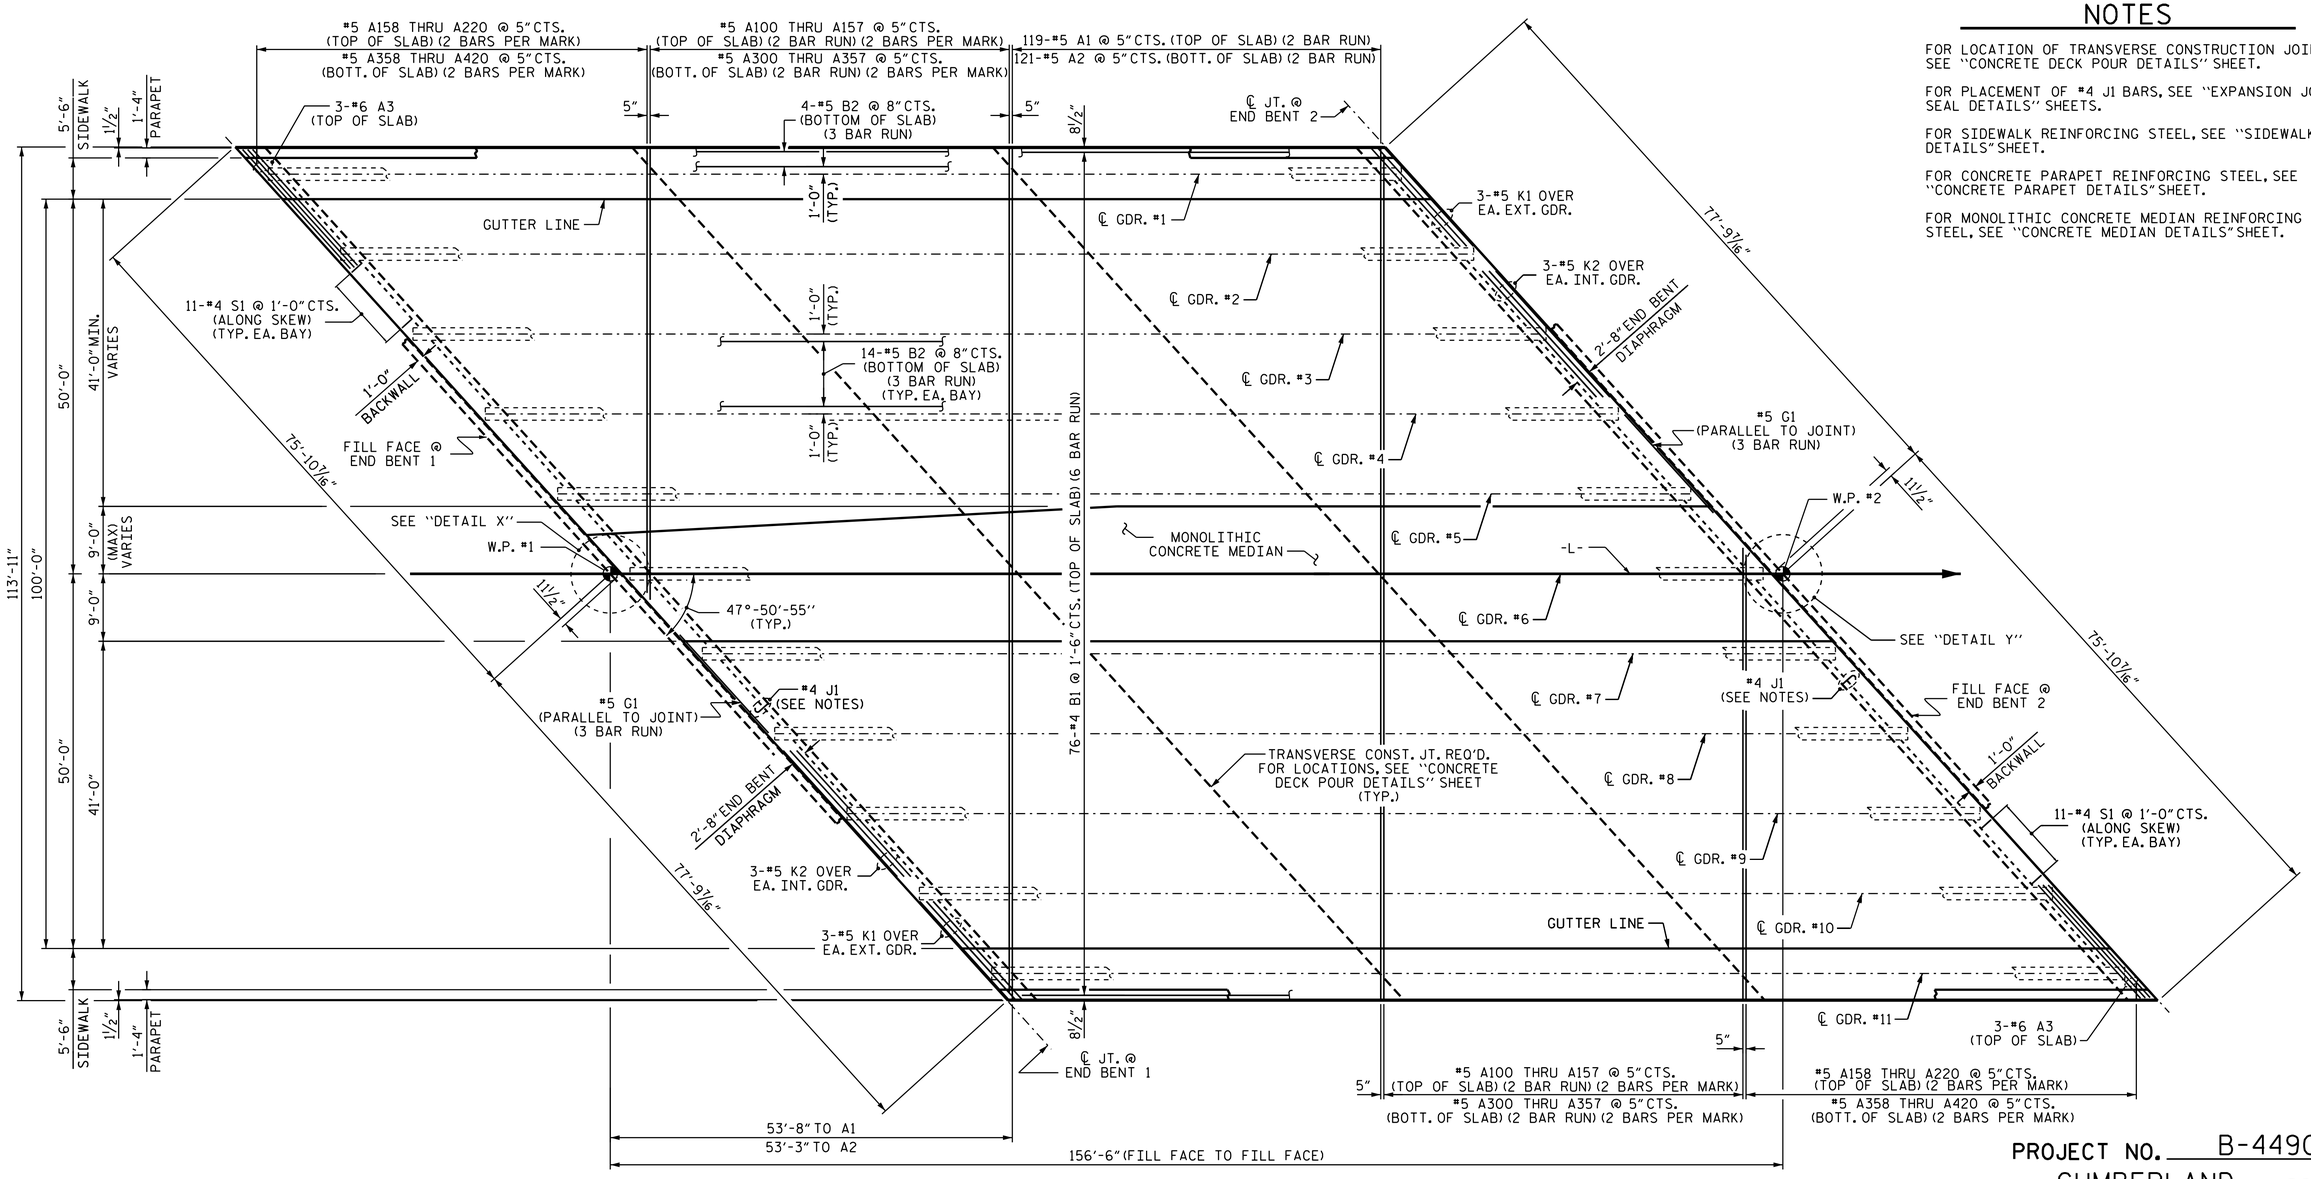

PLAN OF SPAN A

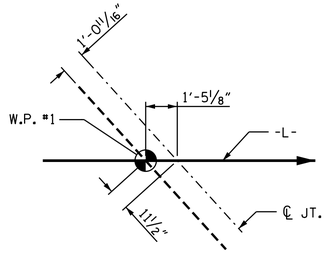

DETAIL X

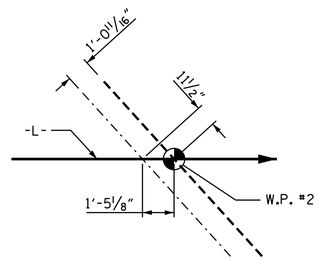

DETAIL Y

NORTH CAROLINA PROFESSIONAL SEAL 29441 ENGINEER KRISTY W. ALFORD

DocuSigned by: F245838930BF40E...

3/29/2016

PROJECT NO. B-4490

CUMBERLAND COUNTY

STATION: 29+57.01 -L-

STATE OF NORTH CAROLINA
DEPARTMENT OF TRANSPORTATION
RALEIGH

SUPERSTRUCTURE

PLAN OF SPAN A

REVISIONS						SHEET NO.
NO.	BY:	DATE:	NO.	BY:	DATE:	S-7
1			3			TOTAL SHEETS
2			4			84

DRAWN BY : A. SORSENGINH DATE : 5/2015
CHECKED BY : J.P. ADAMS DATE : 6/2015
DESIGN ENGINEER OF RECORD : A. SORSENGINH DATE : 9/2015

DOCUMENT NOT CONSIDERED FINAL UNLESS ALL SIGNATURES COMPLETED

29-MAR-2016 09:18
R:\Structures\Plans\STR 1\SUPERSTRUCTURE\B4490_SD_S*_1.dgn
jpadams

STR. #1