DocuSign Envelope ID: 1F20A70B-F53E-4DE0-8562-9B488537EA32

HNTB NORTH CAROLINA, P.C.
343 E. Six Forks Road, Suite 200
Raleigh, North Carolina 27609
NC License No: C-1554

PLANS PREPARED BY :
PARSONS
RALEIGH, NORTH CAROLINA, (919) 854-1345
NC LICENSE NO. F-0246
FOR NORTH CAROLINA DEPT. OF TRANSPORTATION

PROJECT REFERENCE NO.	SHEET NO.
U-2524D	4

R/W SHEET NO.

ROADWAY DESIGN ENGINEER	HYDRAULICS ENGINEER
NORTH CAROLINA PROFESSIONAL SEAL 37874 ENGINEER JIMMY D. COONS 6/16/2016	NORTH CAROLINA PROFESSIONAL SEAL 15764 ENGINEER JAMES A. BYRD 6/16/2016

DOCUMENT NOT CONSIDERED FINAL UNLESS ALL SIGNATURES COMPLETED

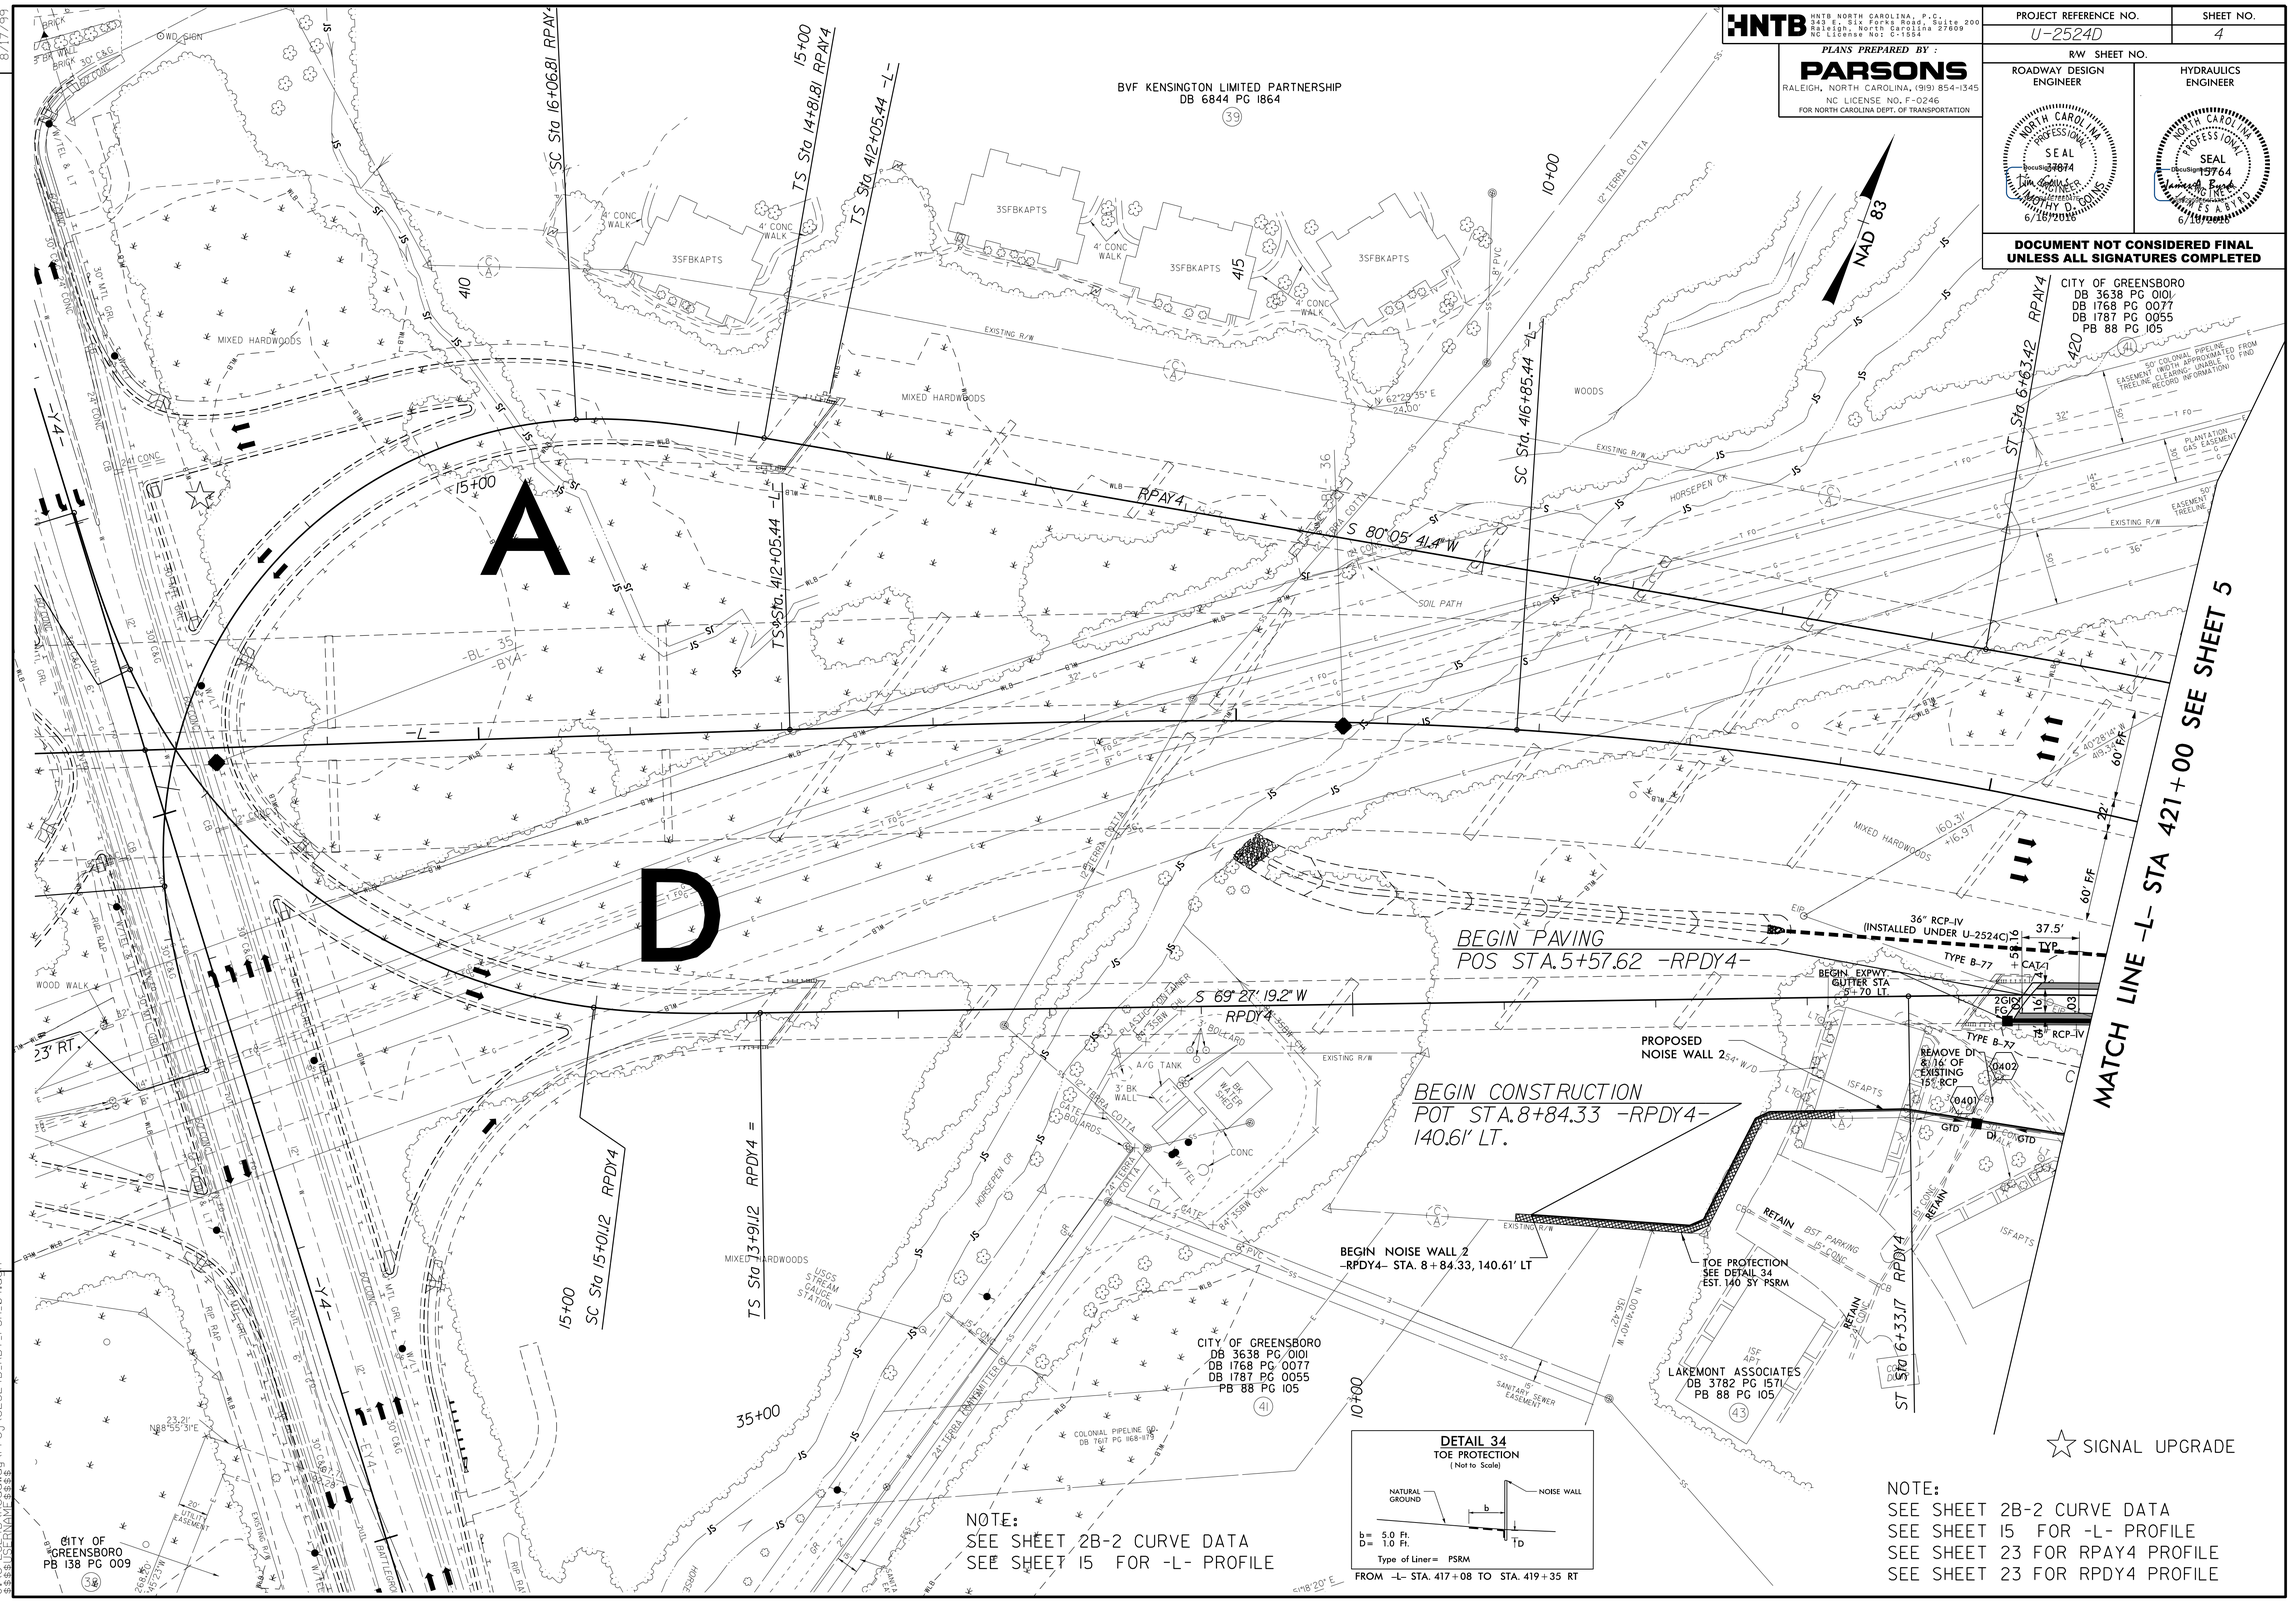

NOTE:
SEE SHEET 2B-2 CURVE DATA
SEE SHEET 15 FOR -L- PROFILE

NOTE:
SEE SHEET 2B-2 CURVE DATA
SEE SHEET 15 FOR -L- PROFILE
SEE SHEET 23 FOR RPAY4 PROFILE
SEE SHEET 23 FOR RPDY4 PROFILE

REVISIONS

8/17/99

24-MAY-2016 23:52
J:\U-2524D\Roadway\Proj\U2524D_RDY_PSH_04.dgn
$$$$USERNAME$$$$