DocuSign Envelope ID: 1F20A70B-F53E-4DE0-8562-9B488537EA32

HNTB NORTH CAROLINA, P.C.
343 E. Six Forks Road, Suite 200
Raleigh, North Carolina 27609
NC License No: C-1554

PLANS PREPARED BY :
PARSONS
RALEIGH, NORTH CAROLINA, (919) 854-1345
NC LICENSE NO. F-0246
FOR NORTH CAROLINA DEPT. OF TRANSPORTATION

PROJECT REFERENCE NO.	SHEET NO.
U-2524D	11
R/W SHEET NO.	
ROADWAY DESIGN ENGINEER	HYDRAULICS ENGINEER

NORTH CAROLINA PROFESSIONAL SEAL 37874 ENGINEER TIMOTHY D. COLINS 6/16/2016

NORTH CAROLINA PROFESSIONAL SEAL 15764 ENGINEER JAMES A. BYRD 6/16/2016

DOCUMENT NOT CONSIDERED FINAL UNLESS ALL SIGNATURES COMPLETED

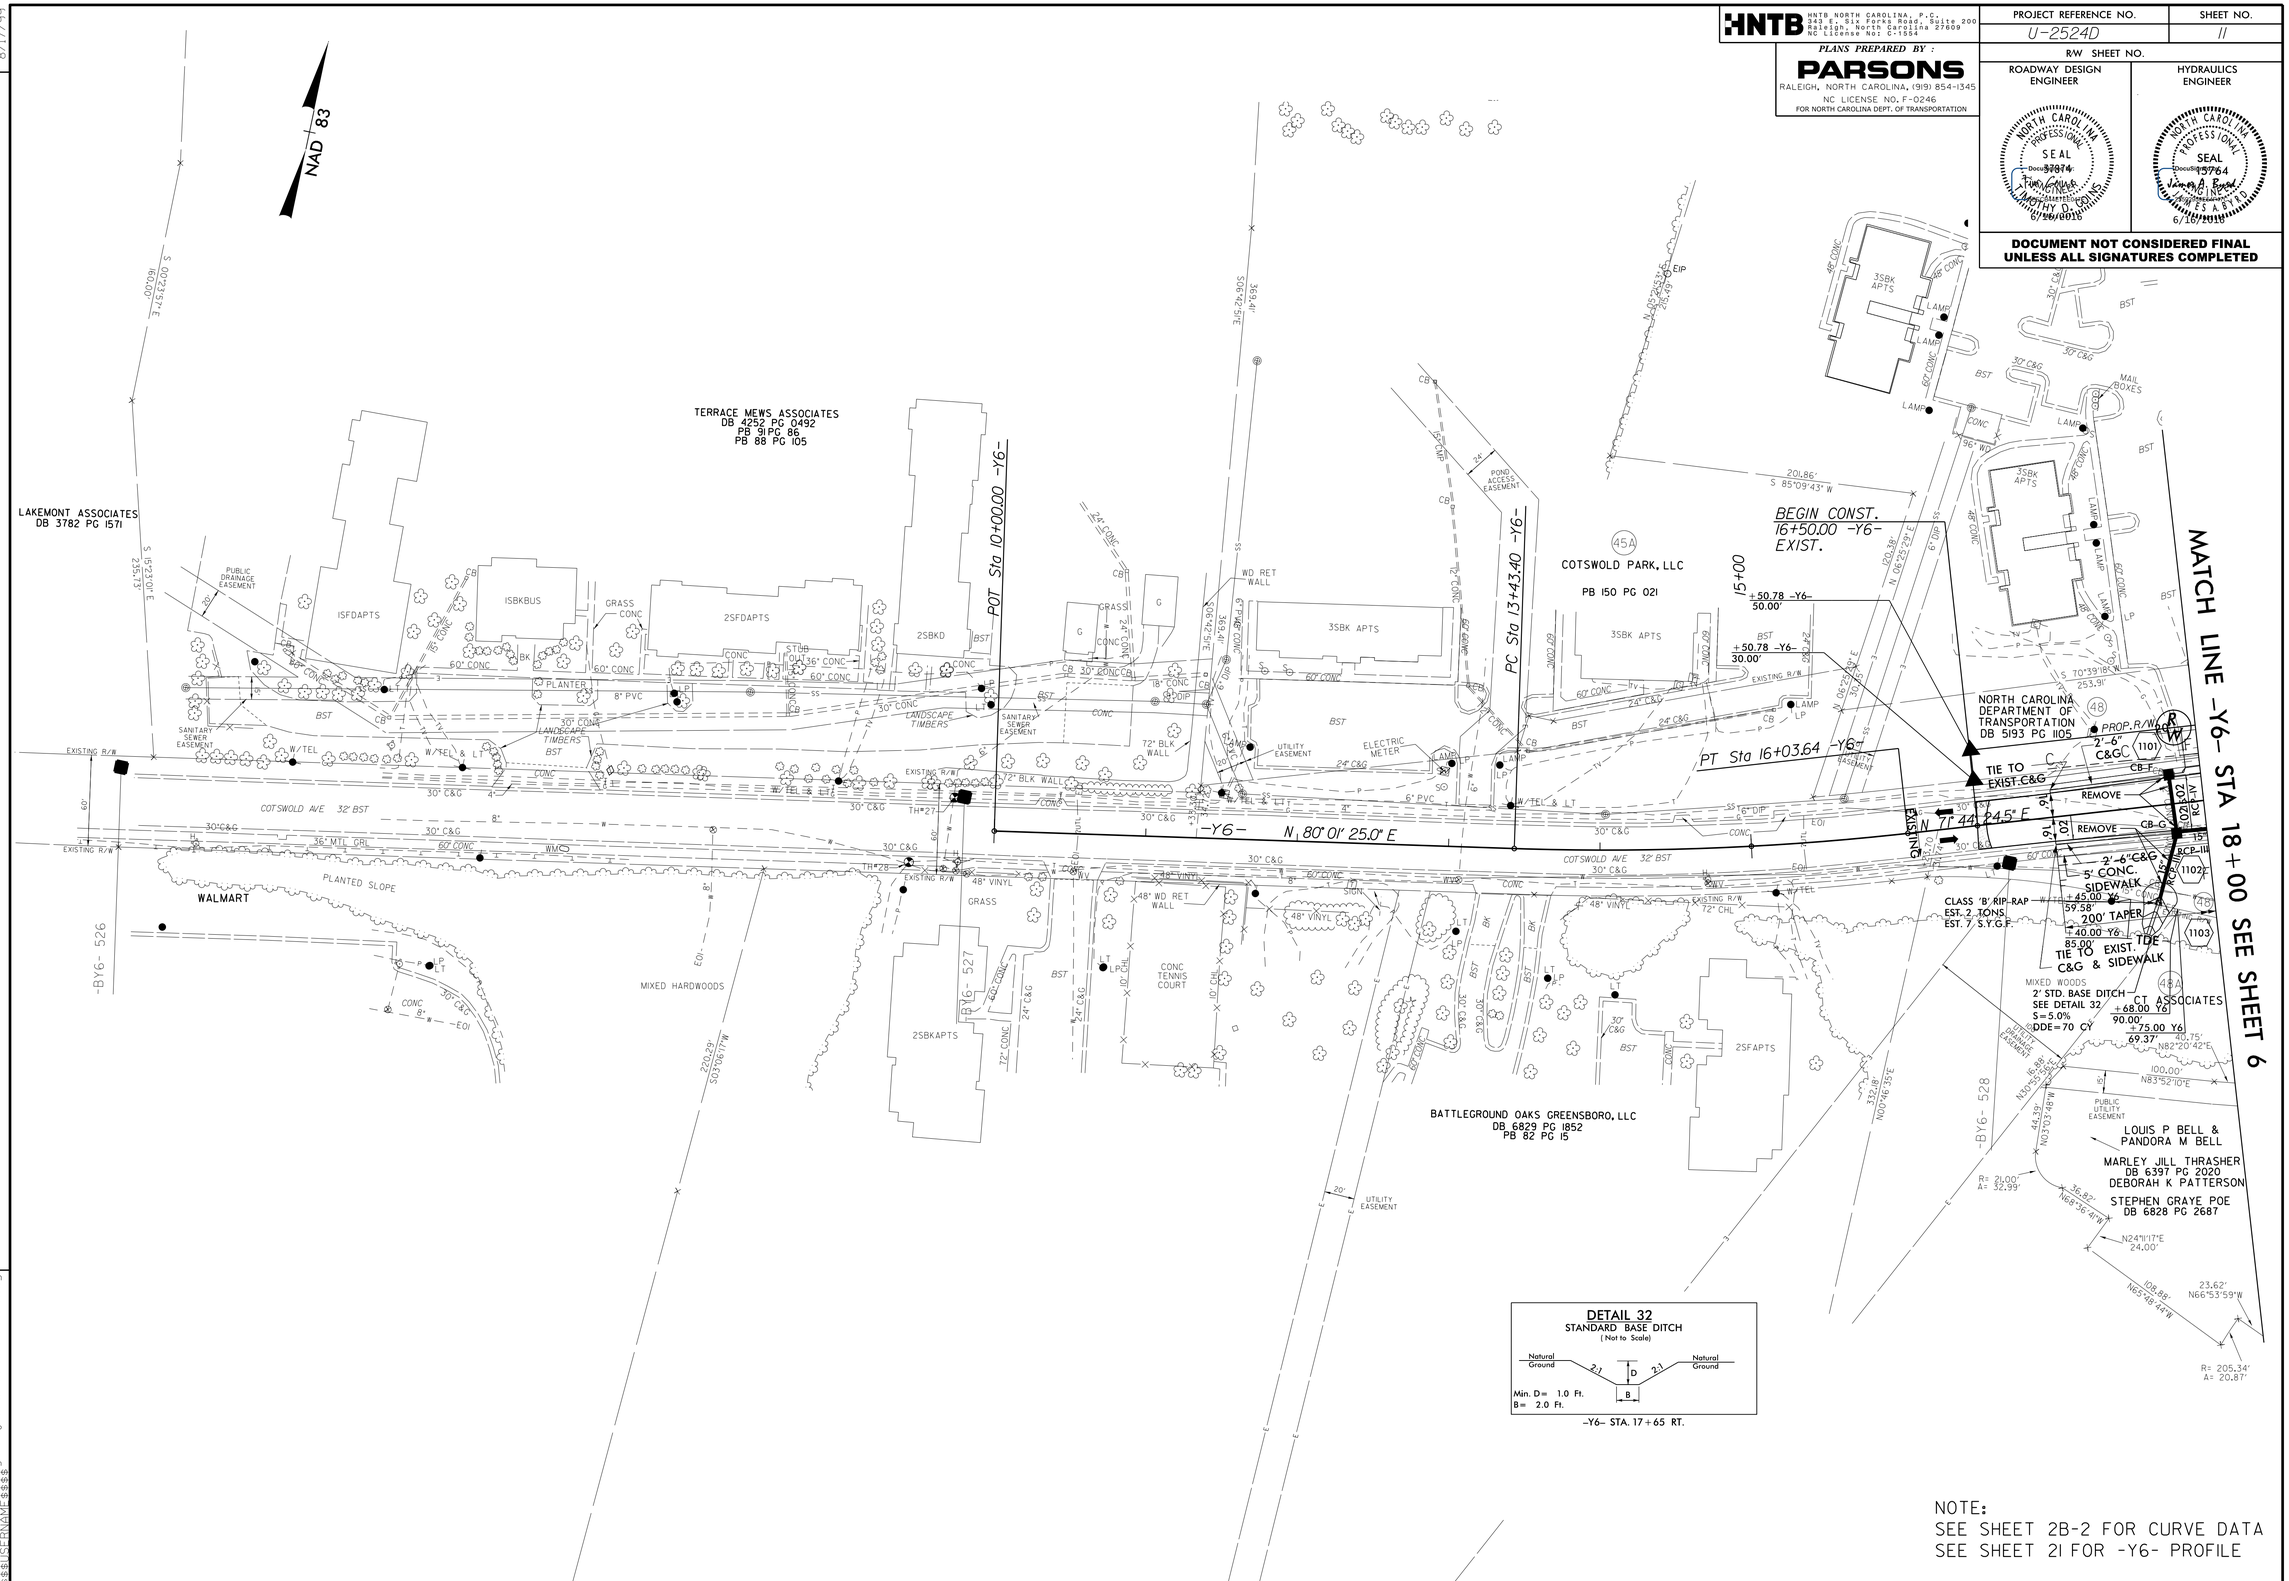

NOTE:
SEE SHEET 2B-2 FOR CURVE DATA
SEE SHEET 21 FOR -Y6- PROFILE

REVISIONS

8/17/99

24-MAY-2016 23:53
J:\U-2524D\Roadway\Proj\U2524D_RDY_PSH_11.dgn
$$$$USERNAME$$$$