DocuSign Envelope ID: AB9CC275-8330-40FF-B609-58A0608318A1

TIP NO.	SHEET NO.
U-2524D	PMP-7

APPROVED: Rhonda B. Early (DocuSigned by: F34CAF5AC6BF48A...)

DATE: 5/4/2016

SEAL

NORTH CAROLINA PROFESSIONAL SEAL 023521 ENGINEER RHONDA B. EARLY

DOCUMENT NOT CONSIDERED FINAL UNLESS ALL SIGNATURES COMPLETED

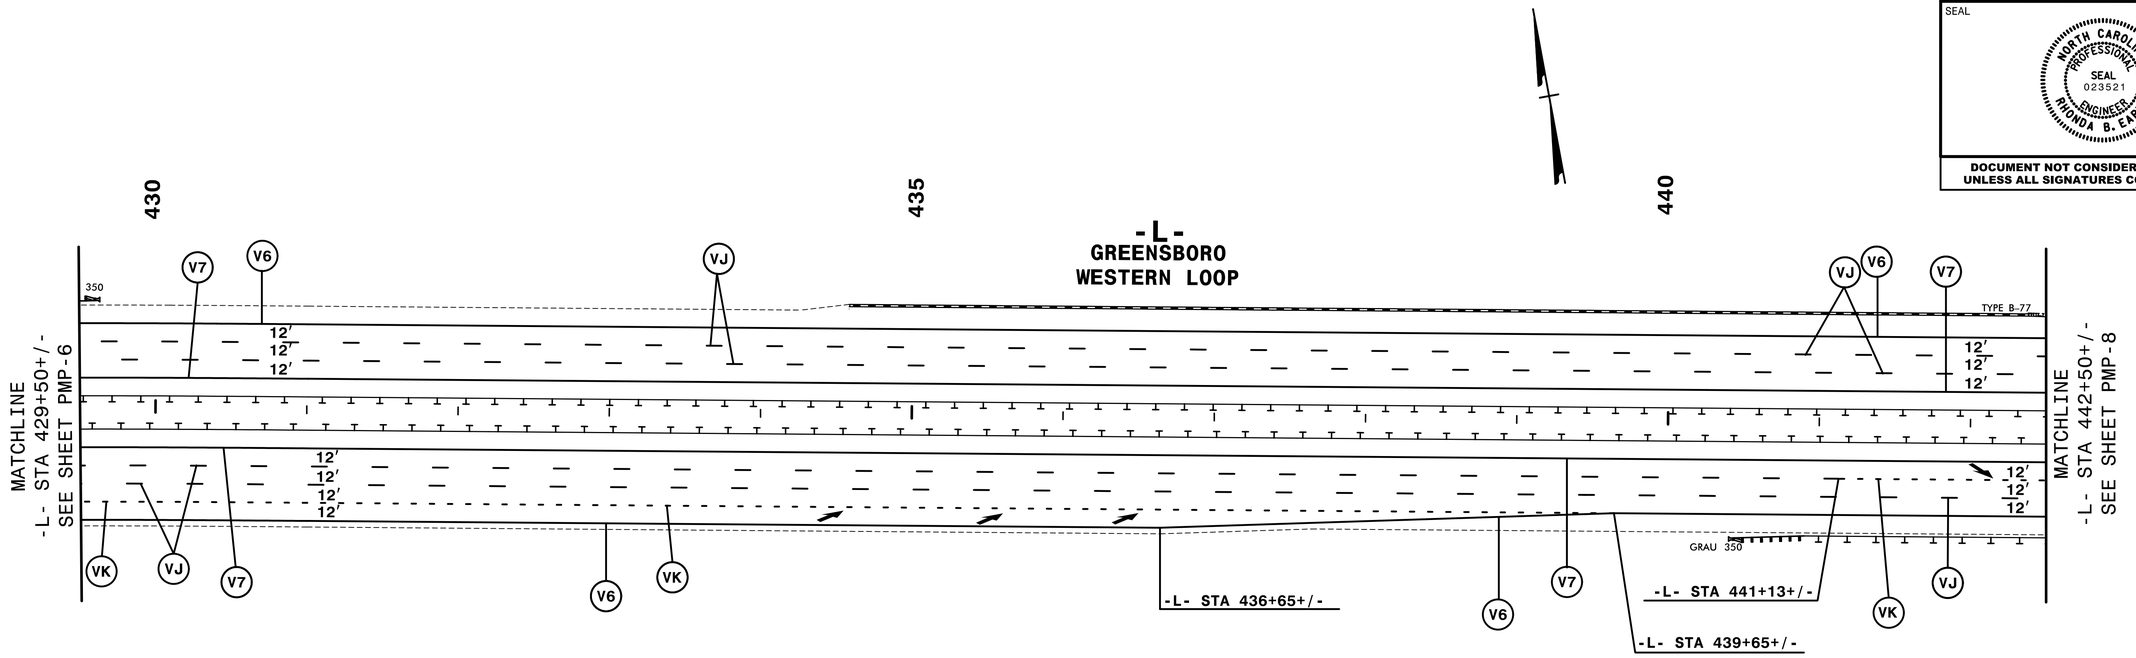

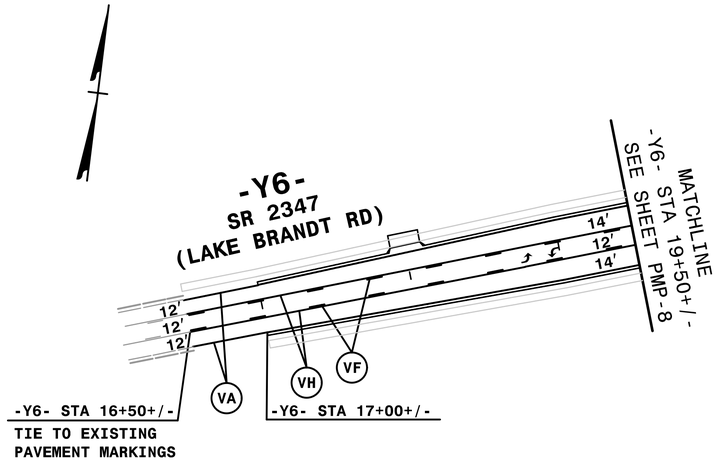

HNTB NORTH CAROLINA, P.C.
343 E. Six Forks Road, Suite 200
Raleigh, North Carolina 27609
NC License No: C-1554

PAVEMENT MARKING DETAIL

2:45:44 PM
I:\PMP\U-2524D_PMP_PMP07.dgn
$$$$$USERNAME$$$$$