8/17/99

HNTB NORTH CAROLINA, P.C.
343 E. Six Forks Road, Suite 200
Raleigh, North Carolina 27609
NC License No: C-1554

PROJECT REFERENCE NO.	SHEET NO.
U-2524D	EC-19/CONST.5
R/W SHEET NO.	
ROADWAY DESIGN ENGINEER	HYDRAULICS ENGINEER

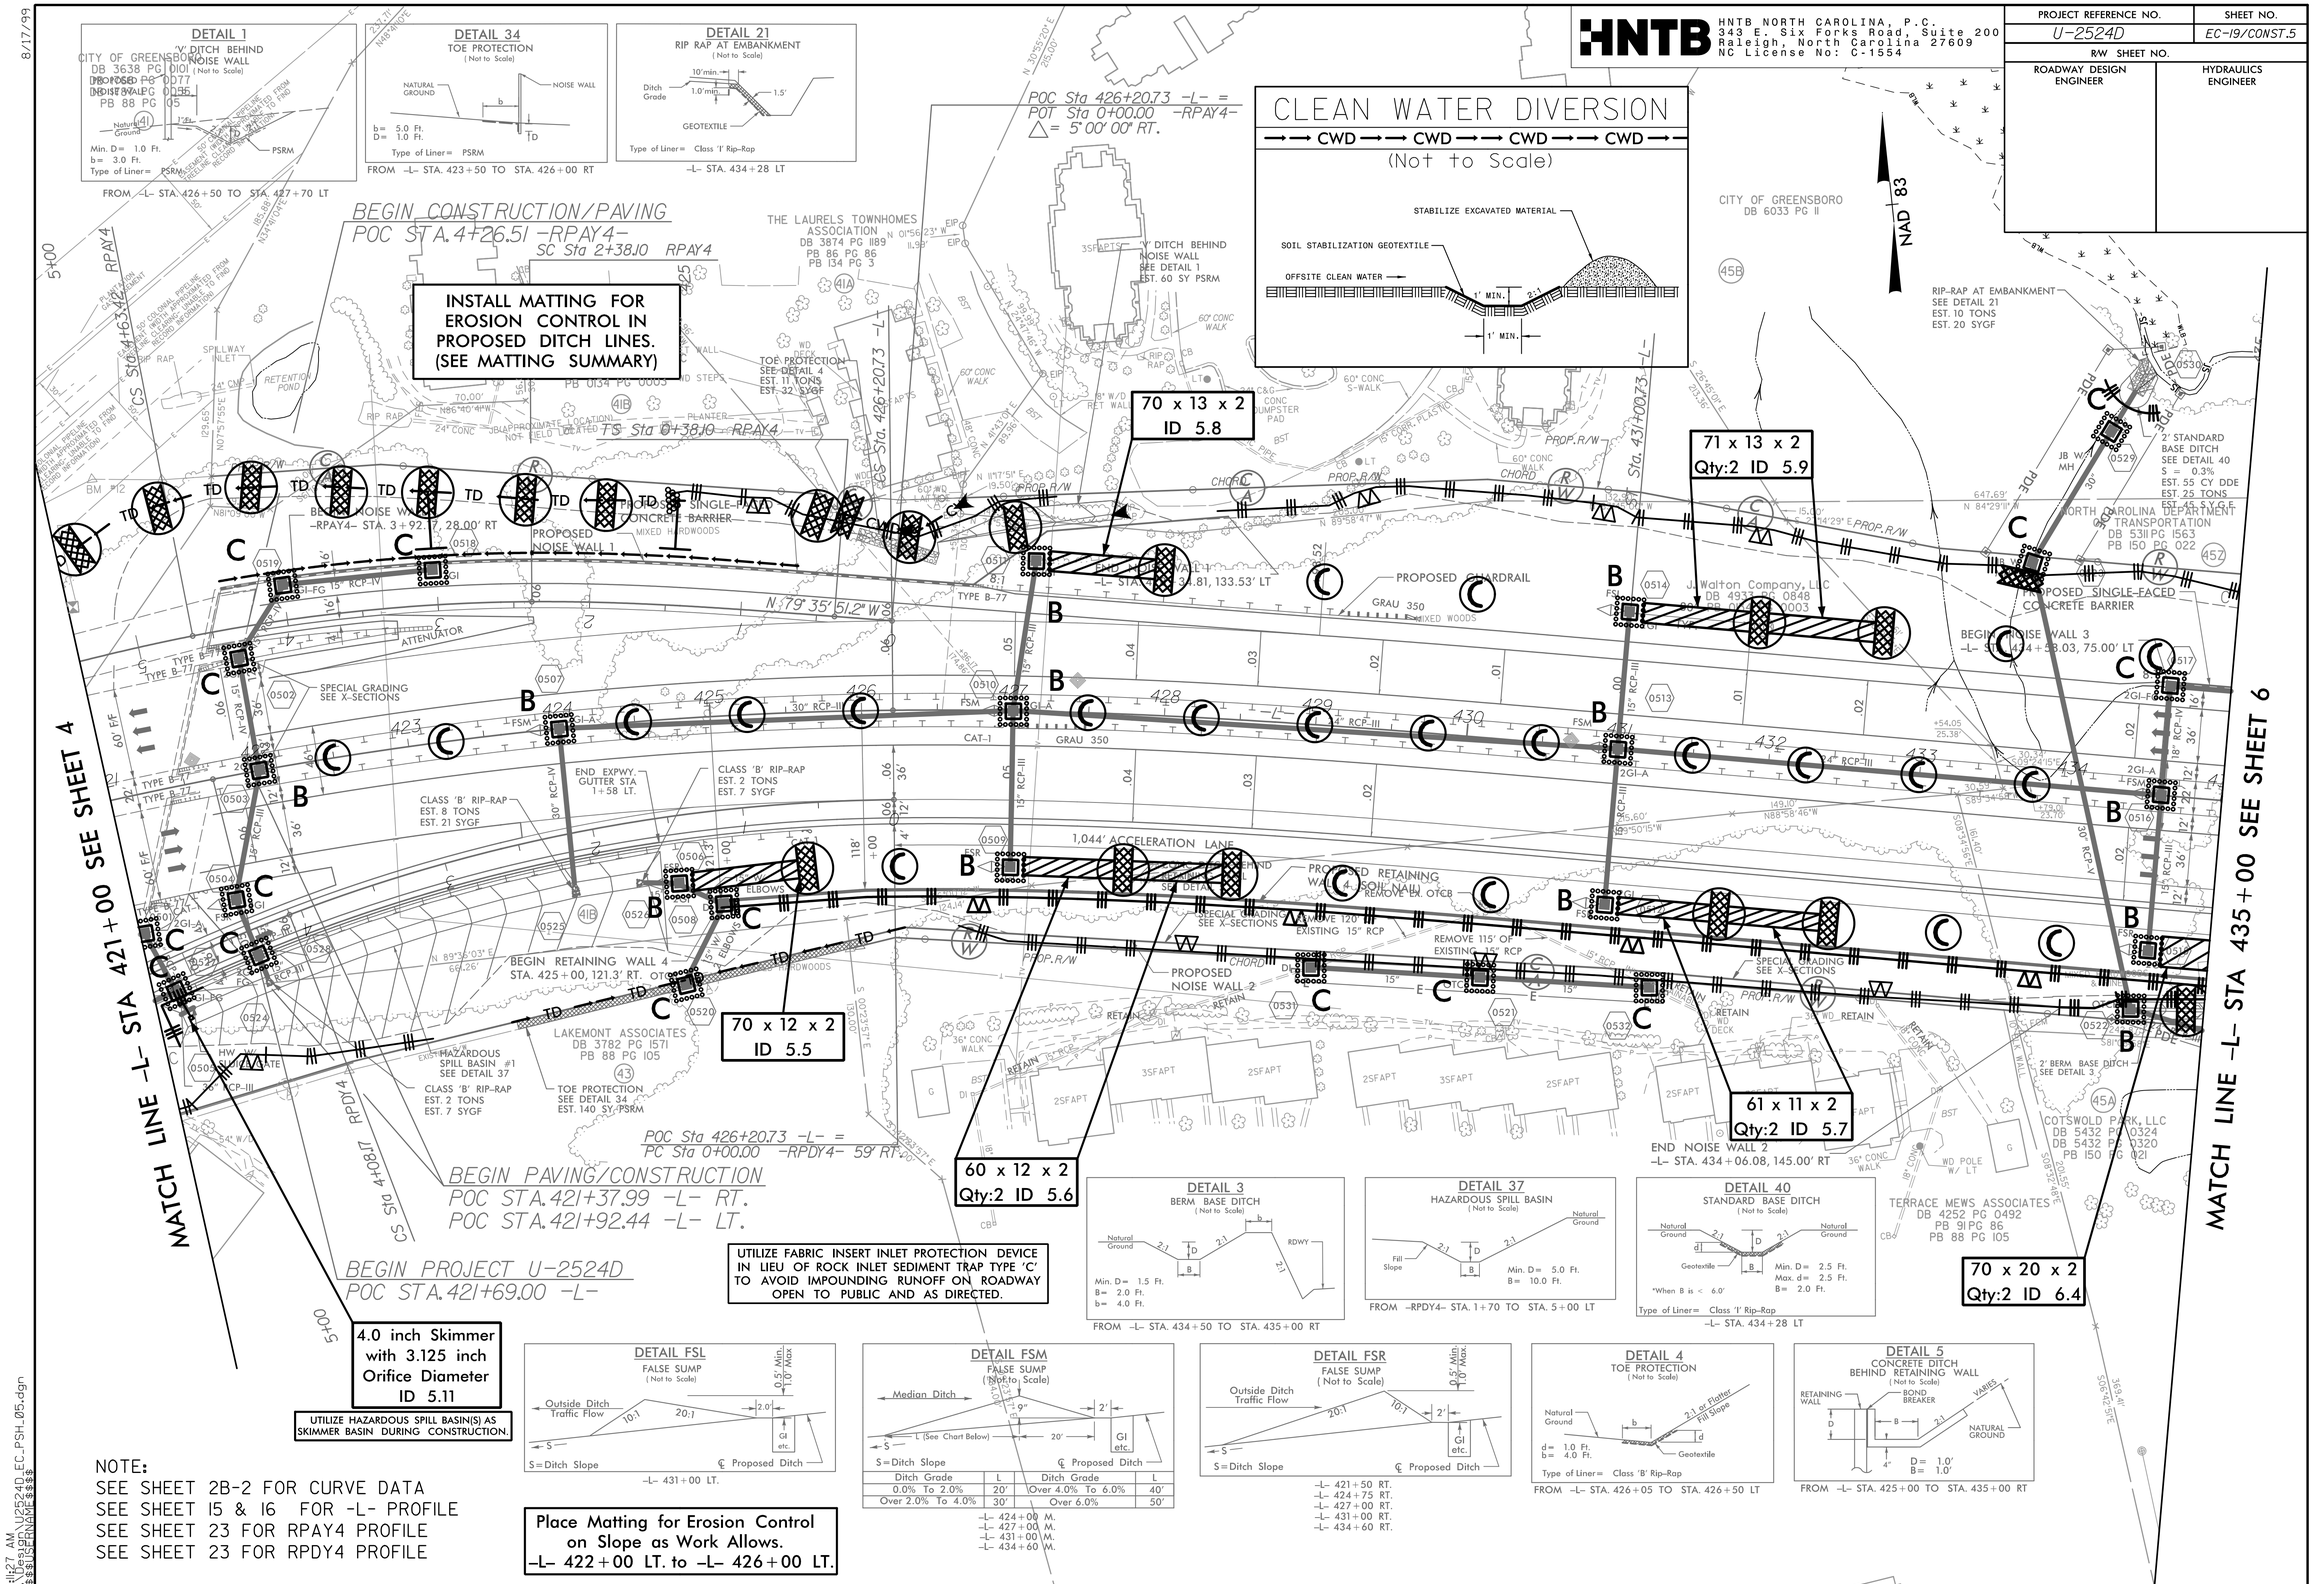

NOTE:
SEE SHEET 2B-2 FOR CURVE DATA
SEE SHEET 15 & 16 FOR -L- PROFILE
SEE SHEET 23 FOR RPAY4 PROFILE
SEE SHEET 23 FOR RPDY4 PROFILE

Place Matting for Erosion Control on Slope as Work Allows.
-L- 422+00 LT. to -L- 426+00 LT.

10:27 AM U2524D_EC_PSH_05.dgn