HNTB NORTH CAROLINA, P.C.
343 E. Six Forks Road, Suite 200
Raleigh, North Carolina 27609
NC License No: C-1554

PROJECT REFERENCE NO.	SHEET NO.
U-2524D	EC-21/CONST.7
R/W SHEET NO.	
ROADWAY DESIGN ENGINEER	HYDRAULICS ENGINEER

INSTALL MATTING FOR EROSION CONTROL IN PROPOSED DITCH LINES. (SEE MATTING SUMMARY)

UTILIZE FABRIC INSERT INLET PROTECTION DEVICE IN LIEU OF ROCK INLET SEDIMENT TRAP TYPE 'C' TO AVOID IMPOUNDING RUNOFF ON ROADWAY OPEN TO PUBLIC AND AS DIRECTED.

NOTE:
SEE SHEET 2B-1 FOR BRIDGE SKETCH
SEE SHEET 2B-2 FOR CURVE DATA
SEE SHEET 16 & 17 FOR -L- PROFILE
SEE SHEET 20 FOR PED. PROFILE
SEE SHEET 20 FOR -Y7A- PROFILE

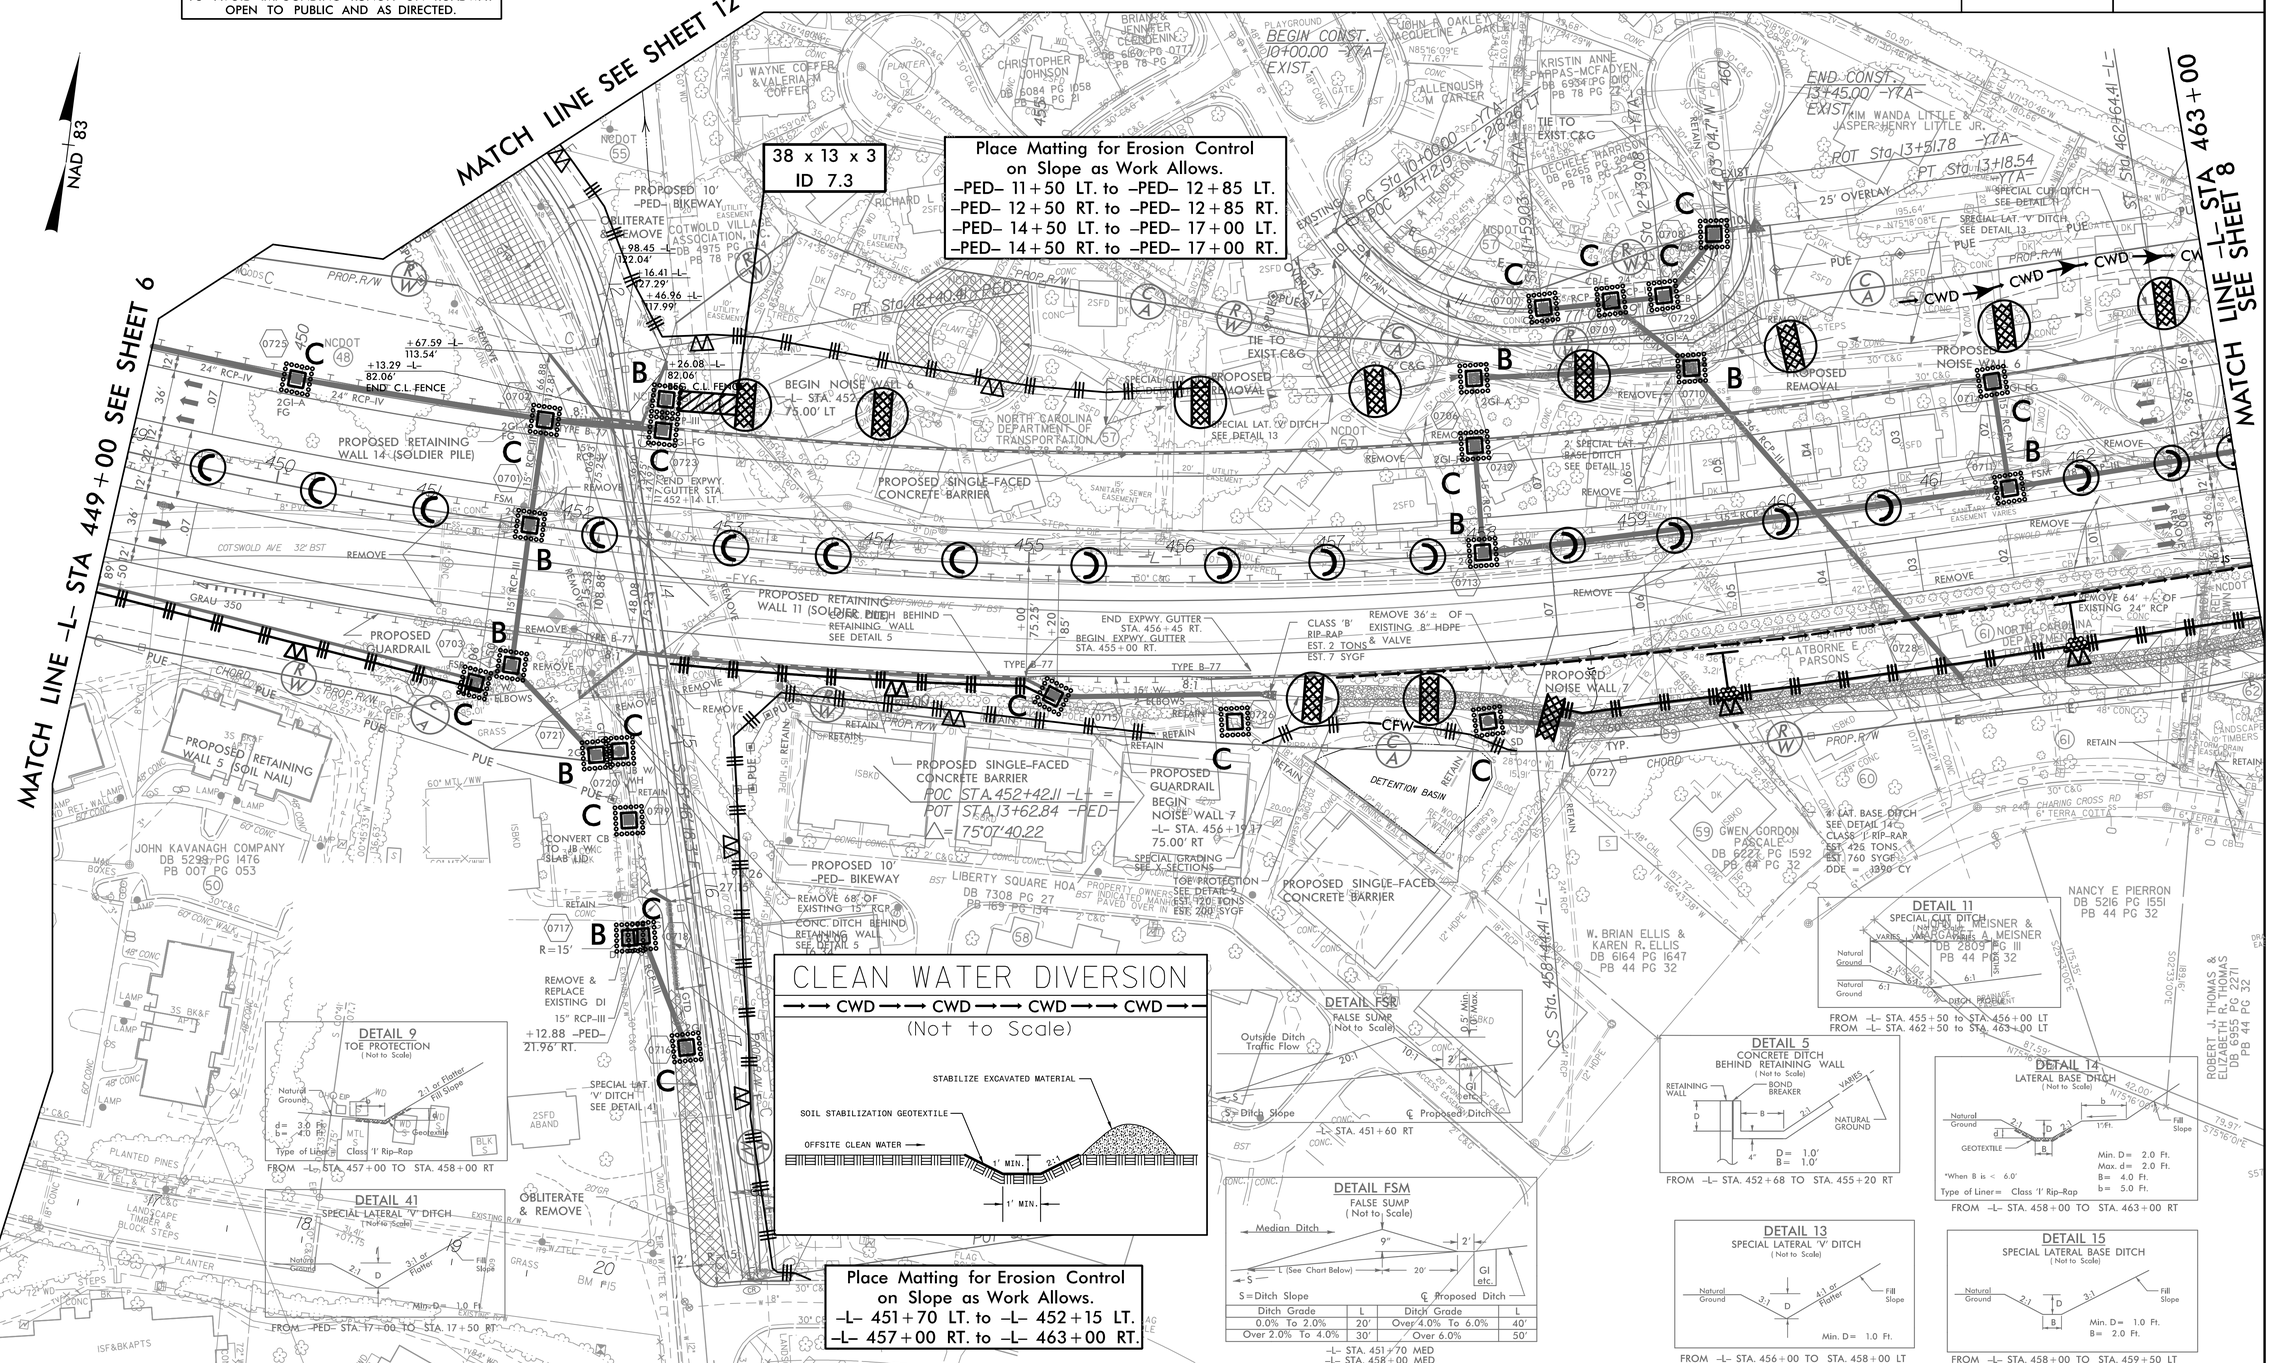

10/14/19 AM
U:\Projects\U2524D_EC_PSH_07.dgn