PROJECT REFERENCE NO.	SHEET NO.
U-2524D	UO-8

UTILITIES BY OTHERS

NOTE:
ALL PROPOSED UTILITY WORK SHOWN ON THIS SHEET WILL BE DONE BY OTHERS. NO PAYMENT WILL BE MADE TO THE CONTRACTOR FOR PROPOSED UTILITY WORK SHOWN ON THIS SHEET.

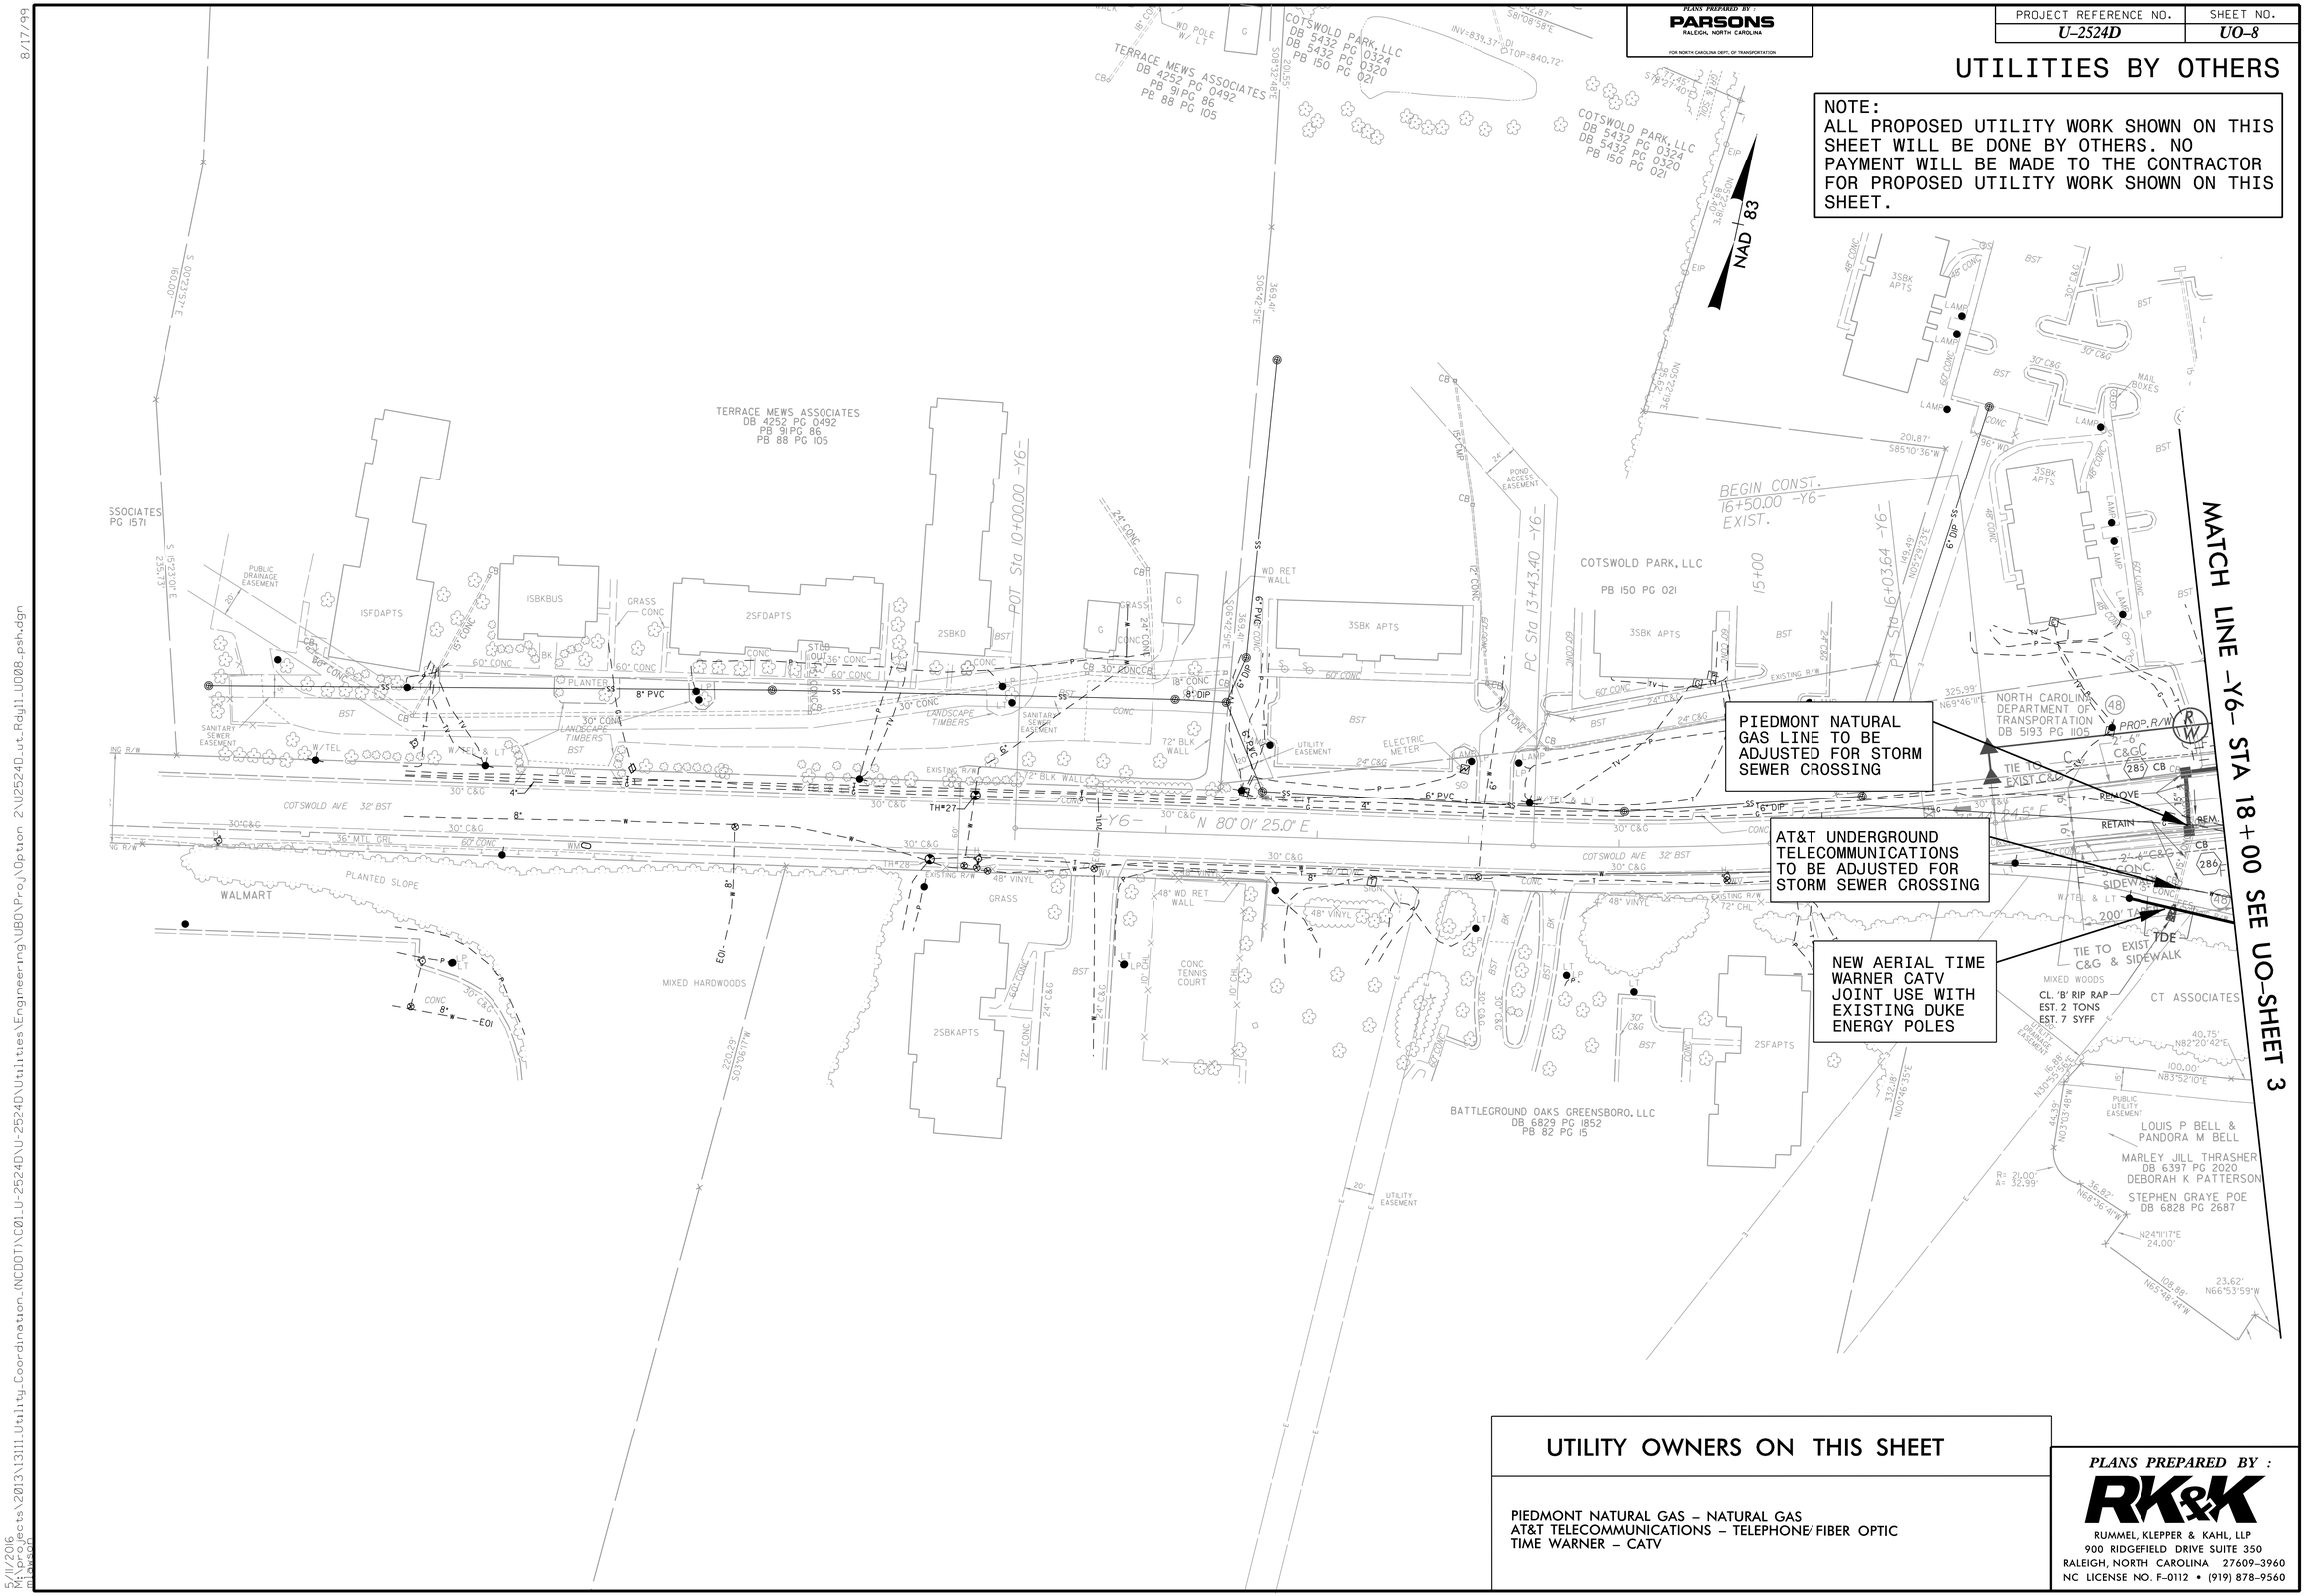

UTILITY OWNERS ON THIS SHEET

PIEDMONT NATURAL GAS – NATURAL GAS
AT&T TELECOMMUNICATIONS – TELEPHONE/FIBER OPTIC
TIME WARNER – CATV

PLANS PREPARED BY :
RK&K
RUMMEL, KLEPPER & KAHL, LLP
900 RIDGEFIELD DRIVE SUITE 350
RALEIGH, NORTH CAROLINA 27609-3960
NC LICENSE NO. F-0112 • (919) 878-9560

PLANS PREPARED BY : PARSONS RALEIGH, NORTH CAROLINA FOR NORTH CAROLINA DEPT. OF TRANSPORTATION

8/17/99
5/11/2016
M:\projects\2013\13111_Utility_Coordination_(NCDOT)\C01_U-2524D\U-2524D\Utilities\Engineering\UBO\Proj\Option 2\U2524D_ut_Rdy11_U008_psh.dgn