PLANS PREPARED BY :
PARSONS
RALEIGH, NORTH CAROLINA
FOR NORTH CAROLINA DEPT. OF TRANSPORTATION

PROJECT REFERENCE NO.	SHEET NO.
U-2524D	UO-10

UTILITIES BY OTHERS

NOTE:
ALL PROPOSED UTILITY WORK SHOWN ON THIS SHEET WILL BE DONE BY OTHERS. NO PAYMENT WILL BE MADE TO THE CONTRACTOR FOR PROPOSED UTILITY WORK SHOWN ON THIS SHEET.

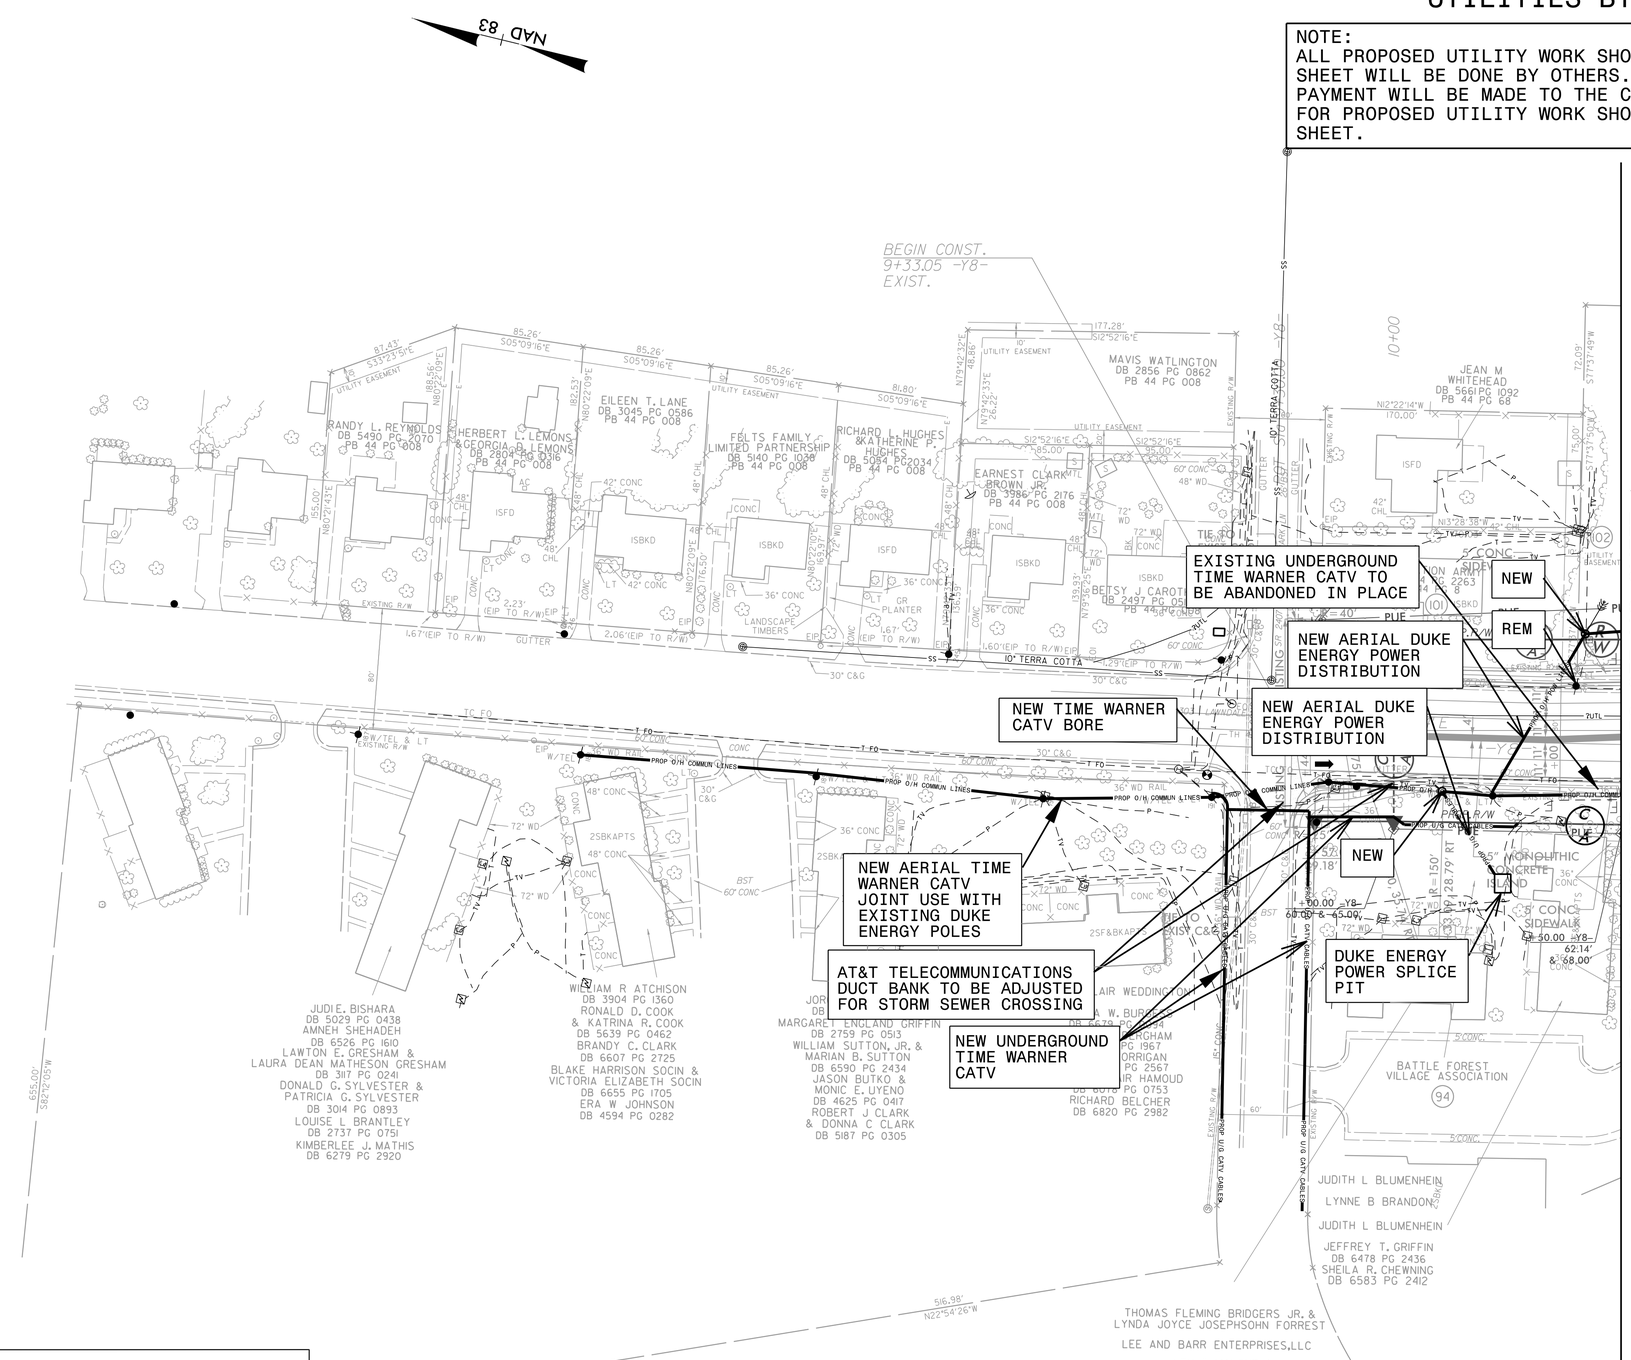

PLANS PREPARED BY :
RK&K
RUMMEL, KLEPPER & KAHL, LLP
900 RIDGEFIELD DRIVE SUITE 350
RALEIGH, NORTH CAROLINA 27609-3960
NC LICENSE NO. F-0112 • (919) 878-9560

UTILITY OWNERS ON THIS SHEET

DUKE ENERGY – POWER (DIST)
AT&T TELECOMMUNICATIONS – TELEPHONE/FIBER OPTIC
TIME WARNER – CATV

8/17/99
5/11/2016
R:\Projects\2013\13111_Utility_Coordination_NCDOT\C01_U-2524D\U-2524D\Utilities\Engineering\UBO\Proj\Option 2\U2524D_ut_Rdy13_U010_psh.dgn