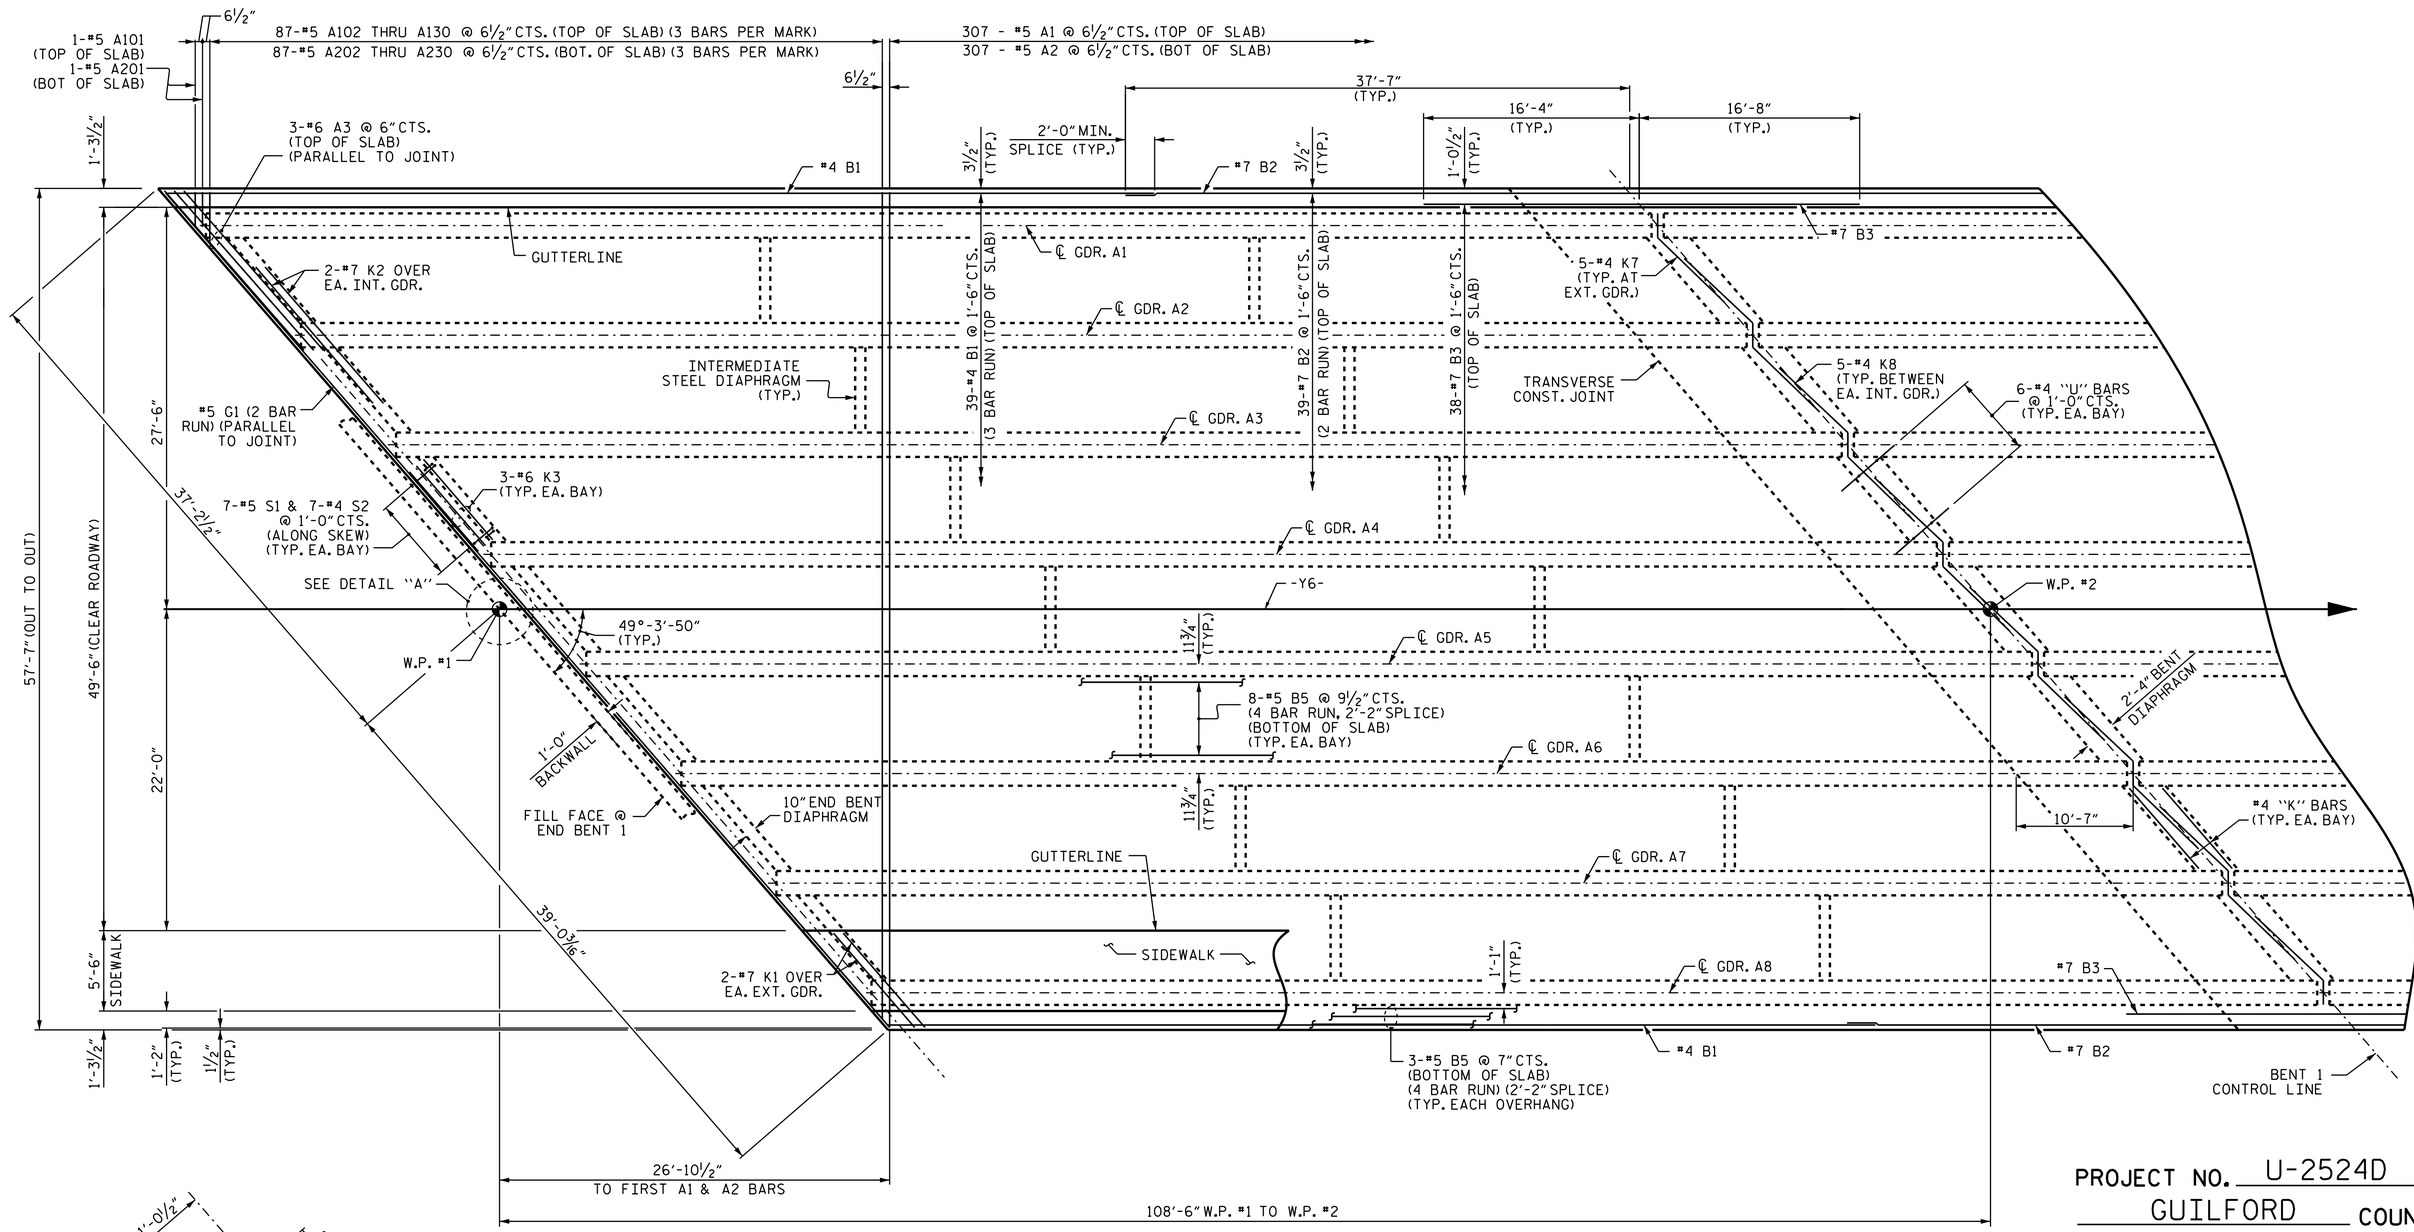

PLAN OF SPAN A

FOR POUR SEQUENCE AND TRANSVERSE CONSTRUCTION JOINT DETAIL, SEE "SUPERSTRUCTURE BILL OF MATERIAL" SHEET.

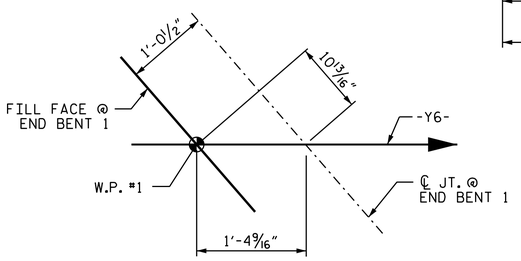

DETAIL A

DRAWN BY : P.N.HOLDER DATE : 3/16
CHECKED BY : T. H. FANG DATE : 5/3/16
DESIGN ENGINEER OF RECORD : P. K. NEWTON DATE : 5/12/16

PROJECT NO. U-2524D
GUILFORD COUNTY
STATION: 25+18.62 -Y6-

SHEET 1 OF 2

STATE OF NORTH CAROLINA
DEPARTMENT OF TRANSPORTATION
RALEIGH

SUPERSTRUCTURE

PLAN OF SPAN A

NORTH CAROLINA PROFESSIONAL SEAL 16301 ENGINEER TING HSIUNG FANG

DocuSigned by: Ting Fang E72088400977435... 7/1/2016

DOCUMENT NOT CONSIDERED FINAL UNLESS ALL SIGNATURES COMPLETED

REVISIONS					
NO.	BY:	DATE:	NO.	BY:	DATE:
1			3		
2			4		

SHEET NO. S1-7
TOTAL SHEETS 33