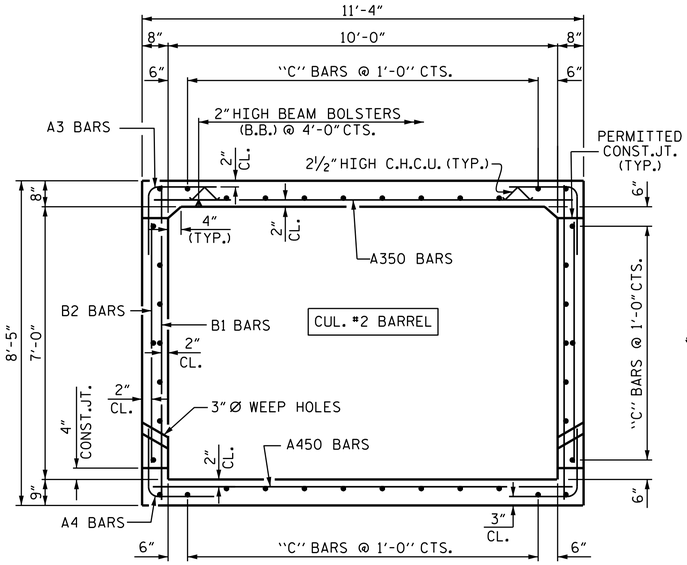

SECTION C-C

THERE ARE 40 "C" BARS IN BARREL SECTION FOR LEG C2Y

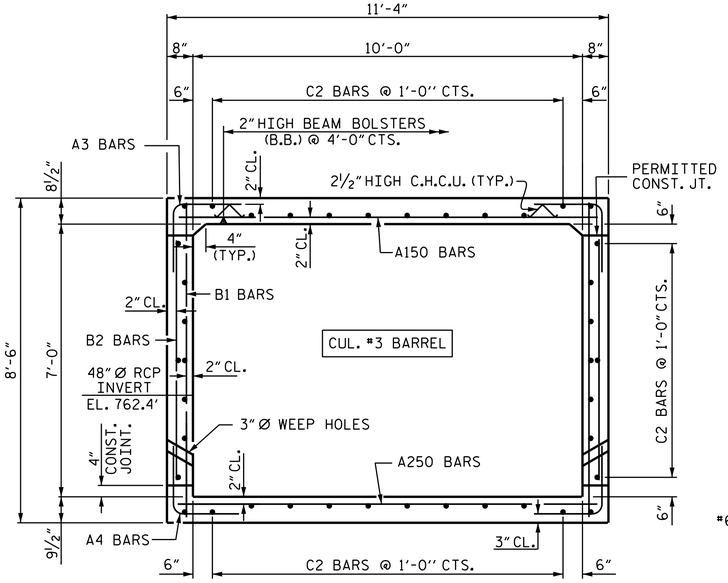

SECTION E-E

THERE ARE 40 C2 BARS IN SECTION OF BARREL SECTION FOR LEG C3Y

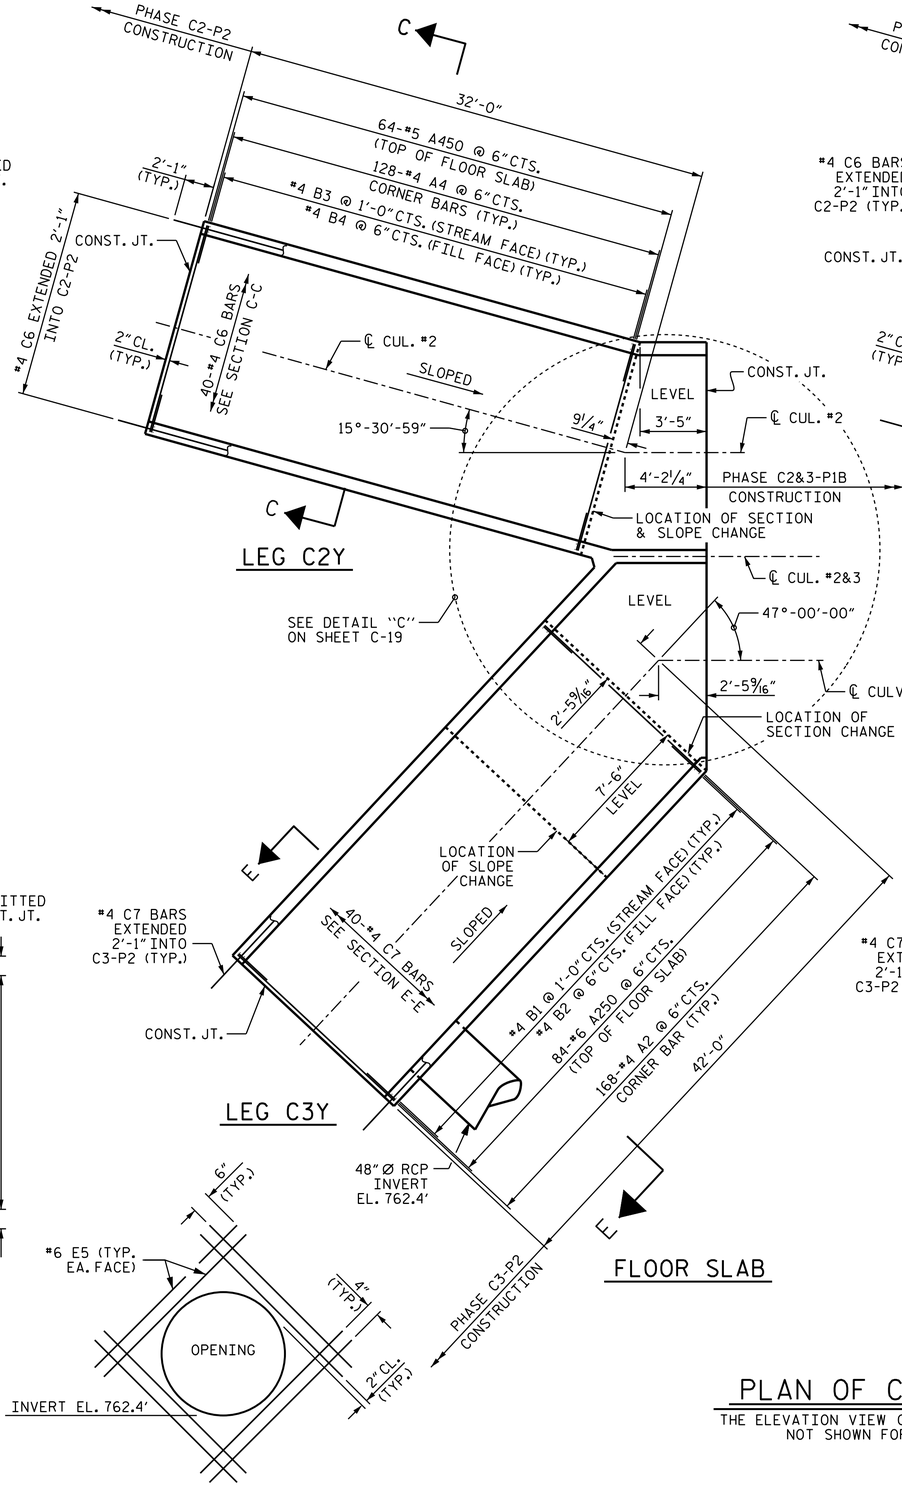

PLAN OF C2&3Y-P1

THE ELEVATION VIEW OF LEGS C2Y & C3Y NOT SHOWN FOR CLARITY.

WALL OPENING DETAILS

FOR 48"Ø PIPE THRU EXTERIOR WALL
FIELD CUT & BEND "B" & "C" BARS AS NEEDED TO CLEAR PIPE

PROJECT NO. U-2524D
GUILFORD COUNTY
STATION: 9+04.29 -RPAY8-

SHEET 5 OF 9

STATE OF NORTH CAROLINA
DEPARTMENT OF TRANSPORTATION
RALEIGH

CULVERT #2&3 DOUBLE 10' X 7' RCBC C2&3Y-P1 DETAILS

NORTH CAROLINA PROFESSIONAL SEAL 16301 ENGINEER TING HSIUNG FANG

DocuSigned by: Ting Fang E720884009774355 7/15/2016

DRAWN BY : P. K. NEWTON DATE : 6/21/16
CHECKED BY : T. H. FANG DATE : 6/21/16
DESIGN ENGINEER OF RECORD: P. K. NEWTON DATE : 7/13/16

DOCUMENT NOT CONSIDERED FINAL UNLESS ALL SIGNATURES COMPLETED

REVISIONS						SHEET NO.
NO.	BY:	DATE:	NO.	BY:	DATE:	C-18
1			3			TOTAL SHEETS
2			4			34

CUL #2&3