DocuSign Envelope ID: 7A47FDAB-15FB-4091-80BC-970DCE74C258

PROJ. REFERENCE NO.	SHEET NO.
I-5710	TMP-5

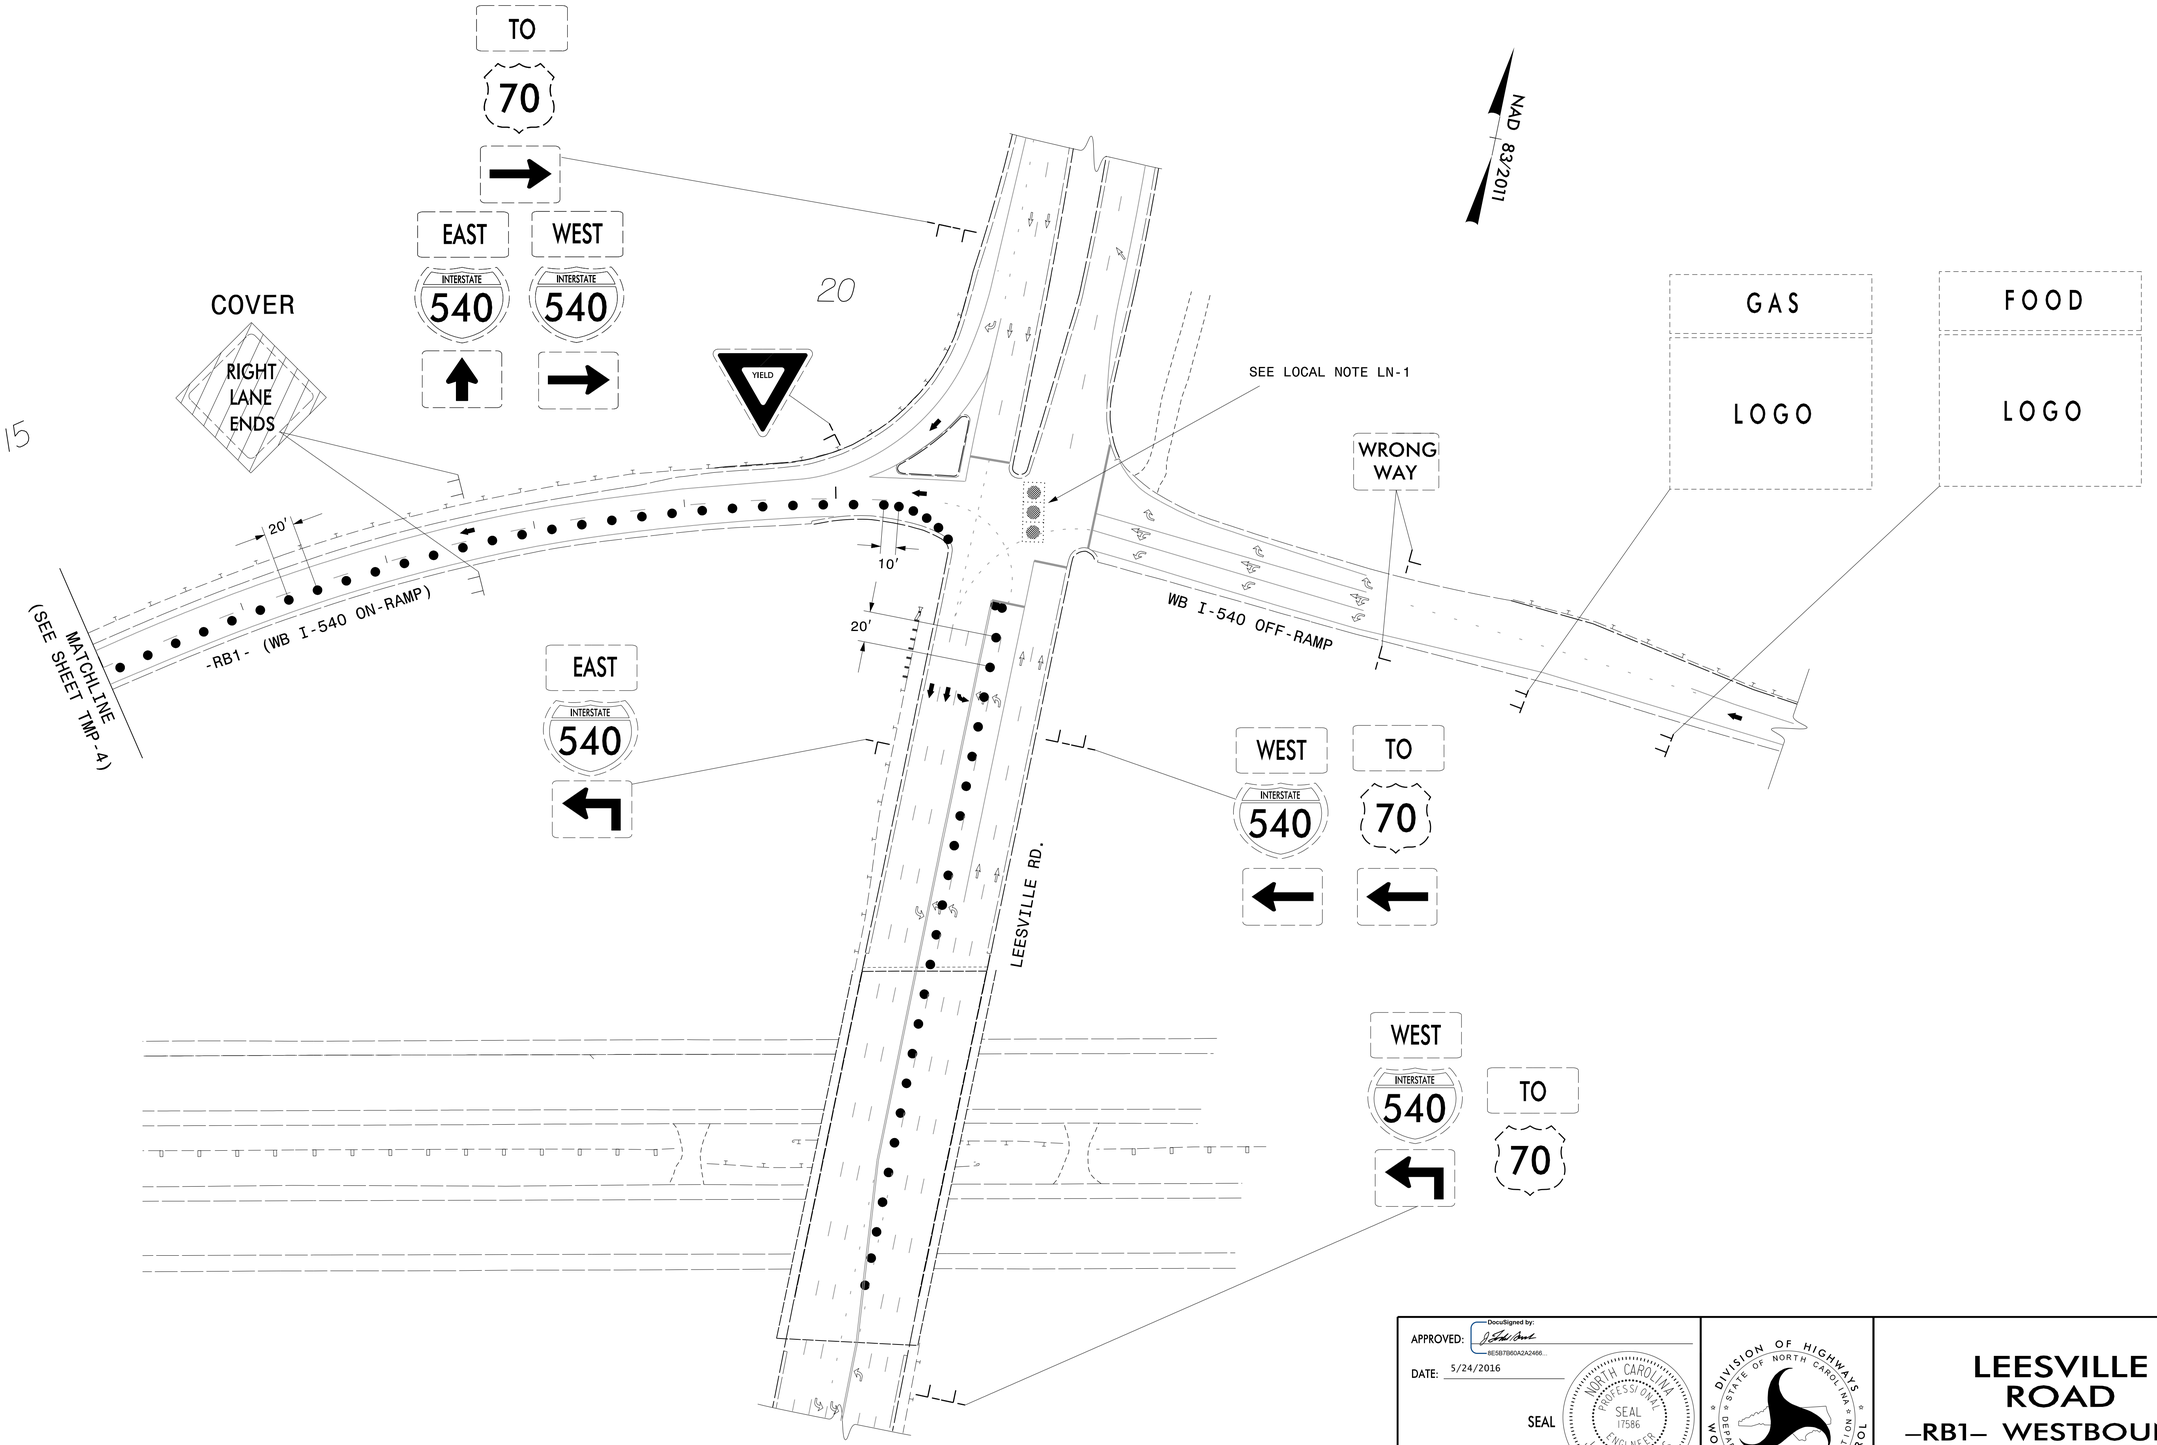

24-MAY-2016 16:59
O:\Transportation\Roadway\NCDOT\I-540 Ramp Metering\Traffic\TrafficControl\TCP\I-5710_TC_TCP_05.dgn
WILE2054 AT DUS30009

ATKINS 1616 EAST MILLBROOK ROAD, SUITE 310
RALEIGH, NORTH CAROLINA 27609
(919) 876-6888 NCBEES #F-0326

APPROVED: DocuSigned by: J Todd Brooks BE5B7B60A2A2466...
DATE: 5/24/2016
SEAL
NORTH CAROLINA PROFESSIONAL SEAL 17586 ENGINEER J. TODD BROOKS

DOCUMENT NOT CONSIDERED FINAL UNLESS ALL SIGNATURES COMPLETED

DIVISION OF HIGHWAYS · STATE OF NORTH CAROLINA · DEPARTMENT OF TRANSPORTATION · WORK ZONE TRAFFIC CONTROL

LEESVILLE ROAD
–RB1– WESTBOUND ON–RAMP LEFT LANE CLOSURE