PROJECT REFERENCE NO.	SHEET NO.
I-5710	EC-09/CONST.04
R/W SHEET NO.	
ROADWAY DESIGN ENGINEER	HYDRAULICS ENGINEER

LEESVILLE ROAD

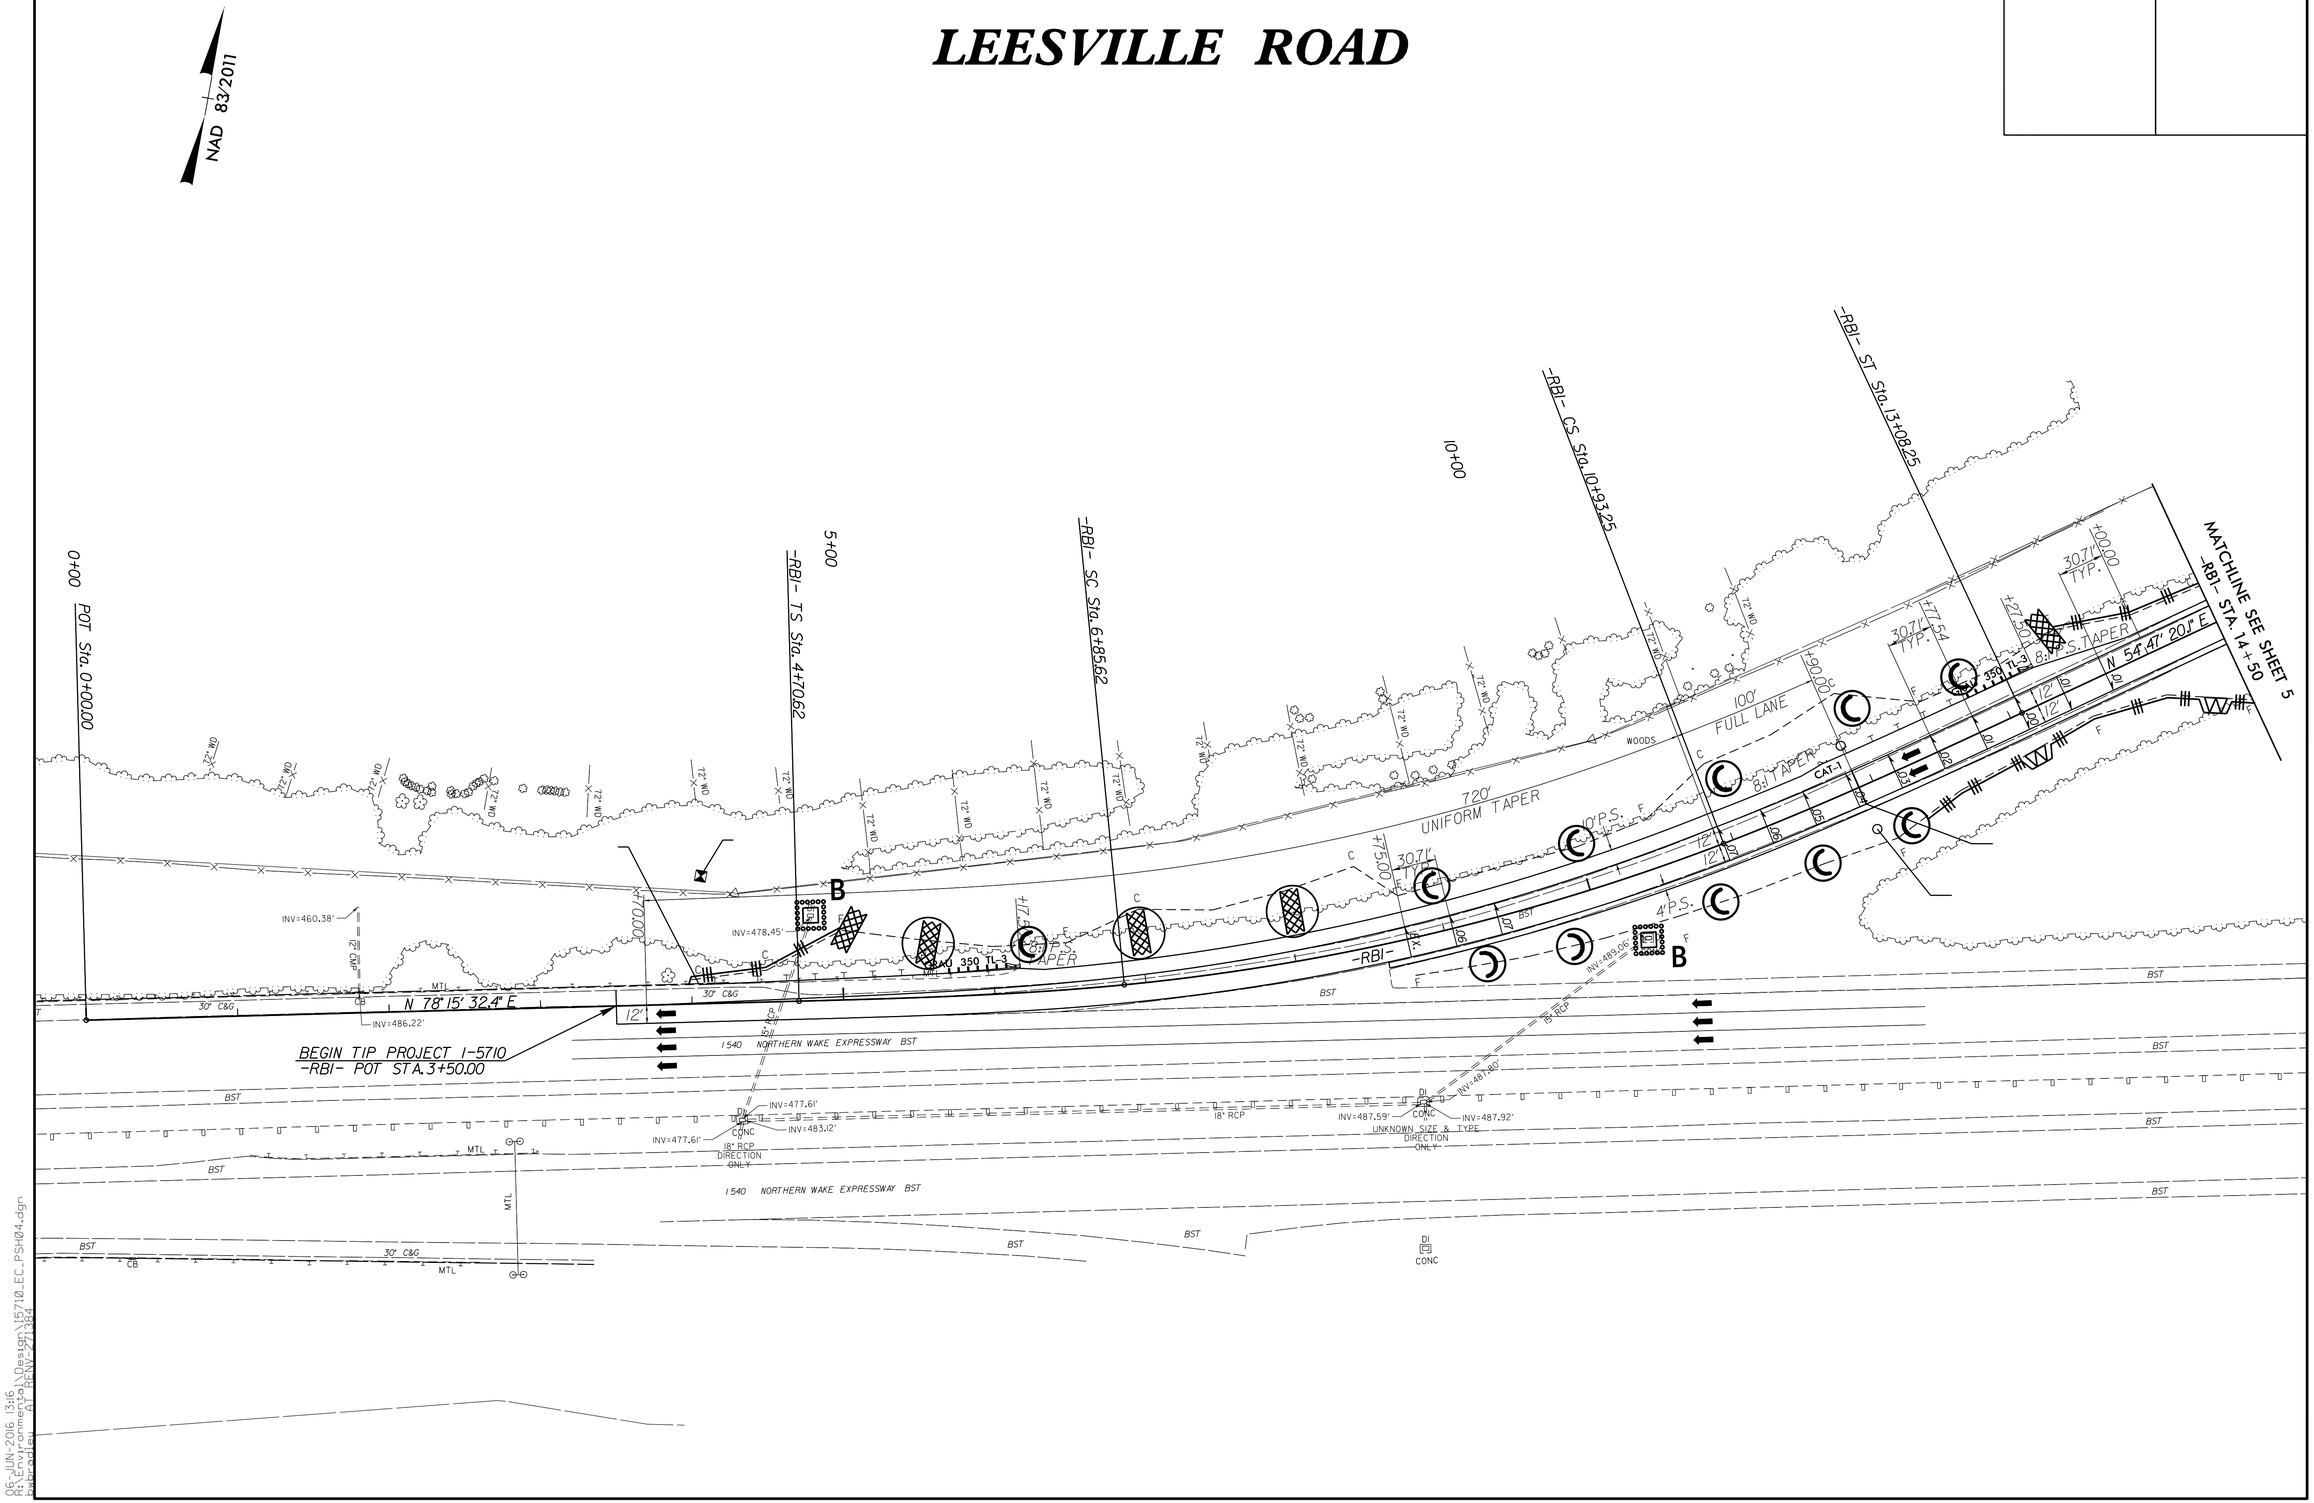

8/17/99

06-JUN-2016 13:16
R:\Environmental\Design\I5710_EC_PSH04.dgn
bxbradley AT RENV-271384