PROJECT REFERENCE NO.	SHEET NO.
B-5125	SIGN-5

APPROVED: DocuSigned by: Ron King 069SD7A9577C4DC...

DATE: 5/3/2016

SEAL

NORTH CAROLINA PROFESSIONAL SEAL 022959 ENGINEER RONALD W. KING

DOCUMENT NOT CONSIDERED FINAL UNLESS ALL SIGNATURES COMPLETED

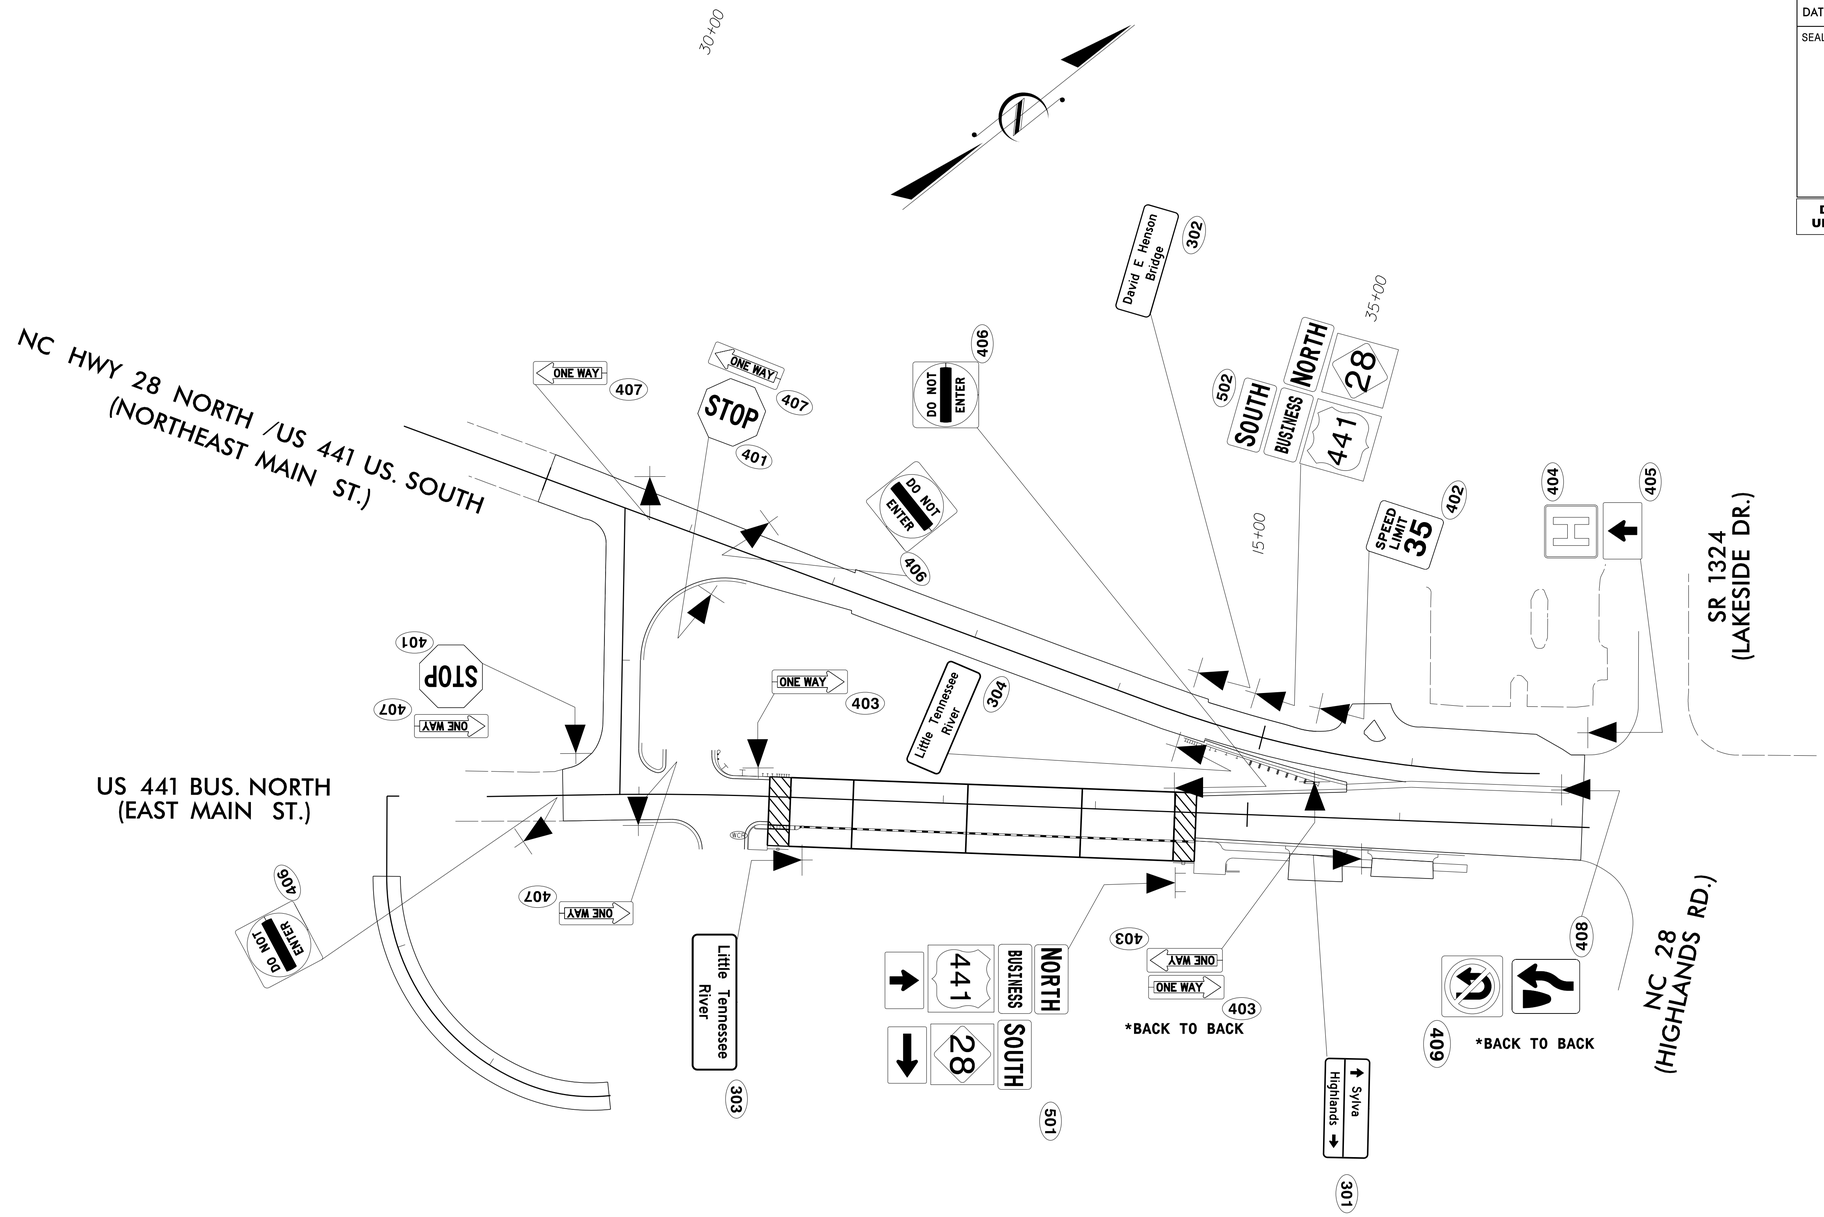

SIGN DETAIL SHEET

5/3/2016
P:\TIPProjects-B\B5125\Traffic\Signing\CADD\Signing Layout Plans\B-5125_Sgn_SGN2.dgn
user:mpovarsie