DocuSign Envelope ID: 7B30A3CF-8C5F-4BCD-9ED7-C7556A43B1F8

5/14/99

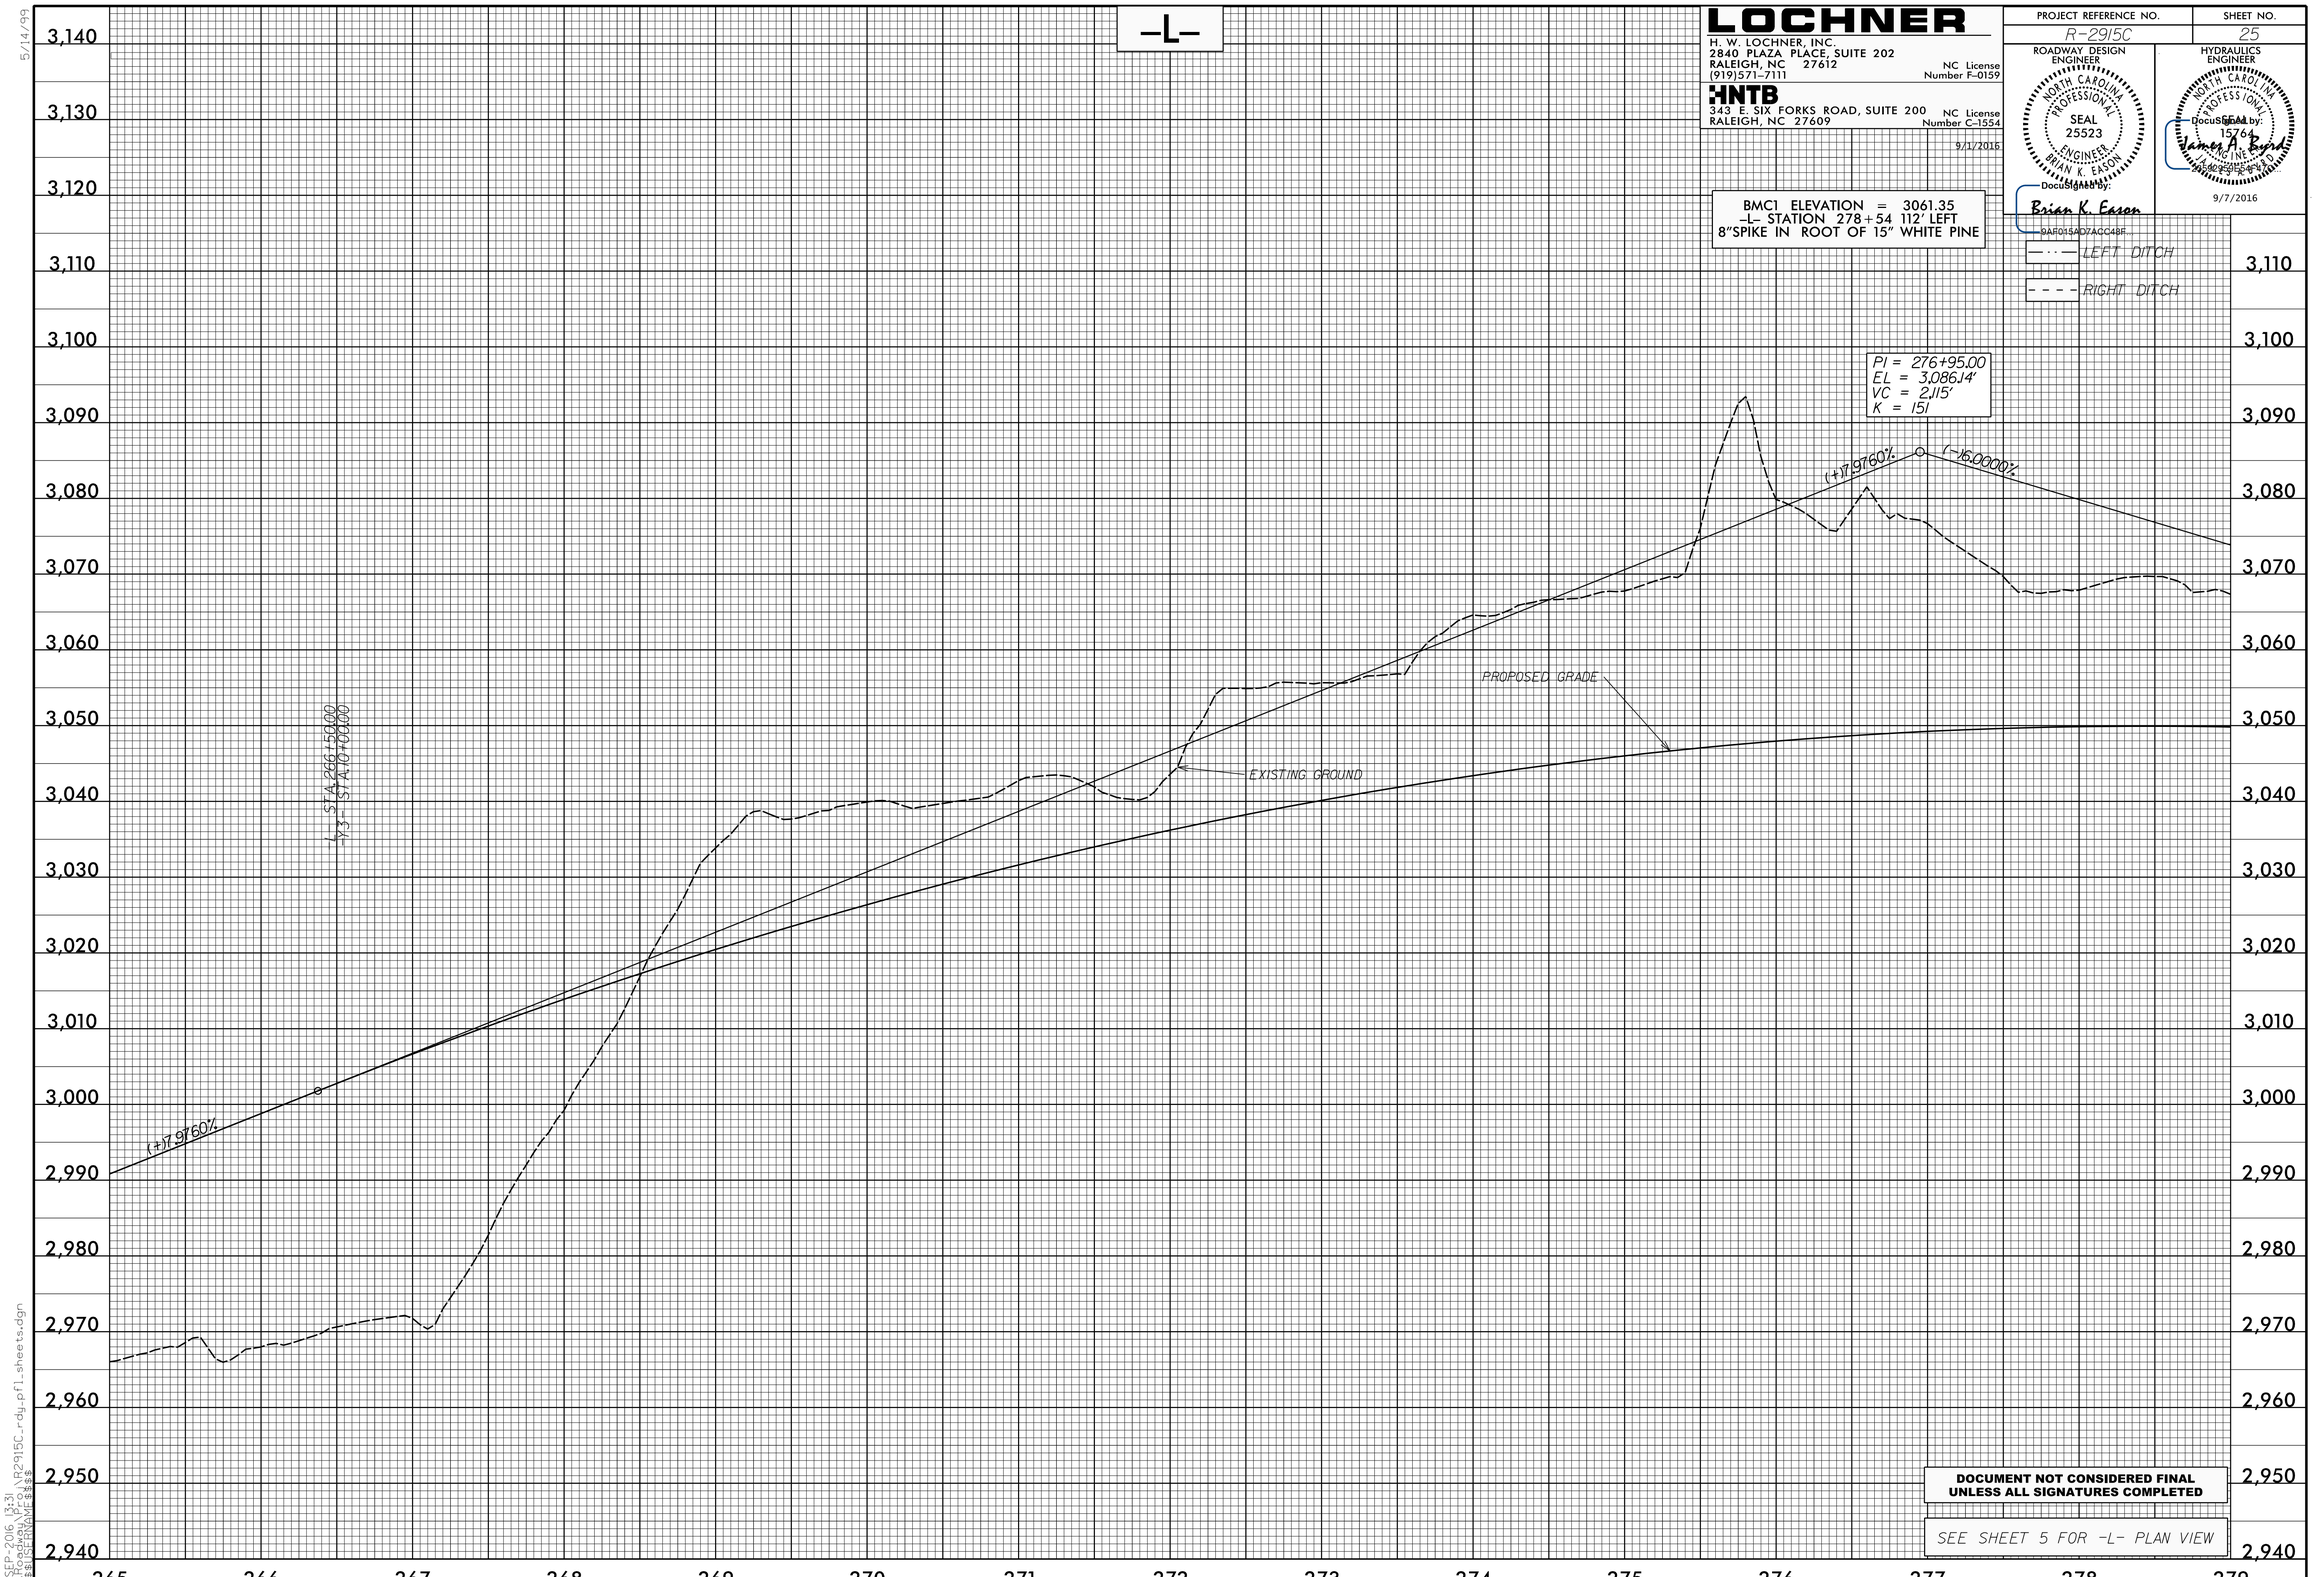

LOCHNER
H. W. LOCHNER, INC.
2840 PLAZA PLACE, SUITE 202
RALEIGH, NC 27612
(919)571-7111
NC License Number F-0159

HNTB
343 E. SIX FORKS ROAD, SUITE 200
RALEIGH, NC 27609
NC License Number C-1554

9/1/2016

PROJECT REFERENCE NO.	SHEET NO.
R-2915C	25

ROADWAY DESIGN ENGINEER
NORTH CAROLINA PROFESSIONAL SEAL 25523 ENGINEER BRIAN K. EASON
DocuSigned by:
Brian K. Eason
9AF015AD7ACC48F...

HYDRAULICS ENGINEER
NORTH CAROLINA PROFESSIONAL SEAL 15764 ENGINEER JAMES A. BYRD
DocuSigned by:
James A. Byrd
9/7/2016

01-SEP-2016 13:31
R:\Roadway\Proj\R2915C_rdy_pfl_sheets.dgn
$$$$USERNAME$$$$