DocuSign Envelope ID: 7B30A3CF-8C5F-4BCD-9ED7-C7556A43B1F8

LOCHNER
H. W. LOCHNER, INC.
2840 PLAZA PLACE, SUITE 202
RALEIGH, NC 27612
(919)571-7111
NC License Number F-0159

HNTB
343 E. SIX FORKS ROAD, SUITE 200
RALEIGH, NC 27609
NC License Number C-1554

PROJECT REFERENCE NO.	SHEET NO.
R-2915C	28

ROADWAY DESIGN ENGINEER
NORTH CAROLINA PROFESSIONAL SEAL 25523 ENGINEER BRIAN K. EASON
DocuSigned by: Brian K. Eason
9AF015AD7ACC48E...
9/1/2016

HYDRAULICS ENGINEER
NORTH CAROLINA PROFESSIONAL SEAL 15764 ENGINEER JAMES A. BRYAN
DocuSigned by: James A. Bryan
7A7B3B5B9A7D4...
9/7/2016

LEFT DITCH
RIGHT DITCH

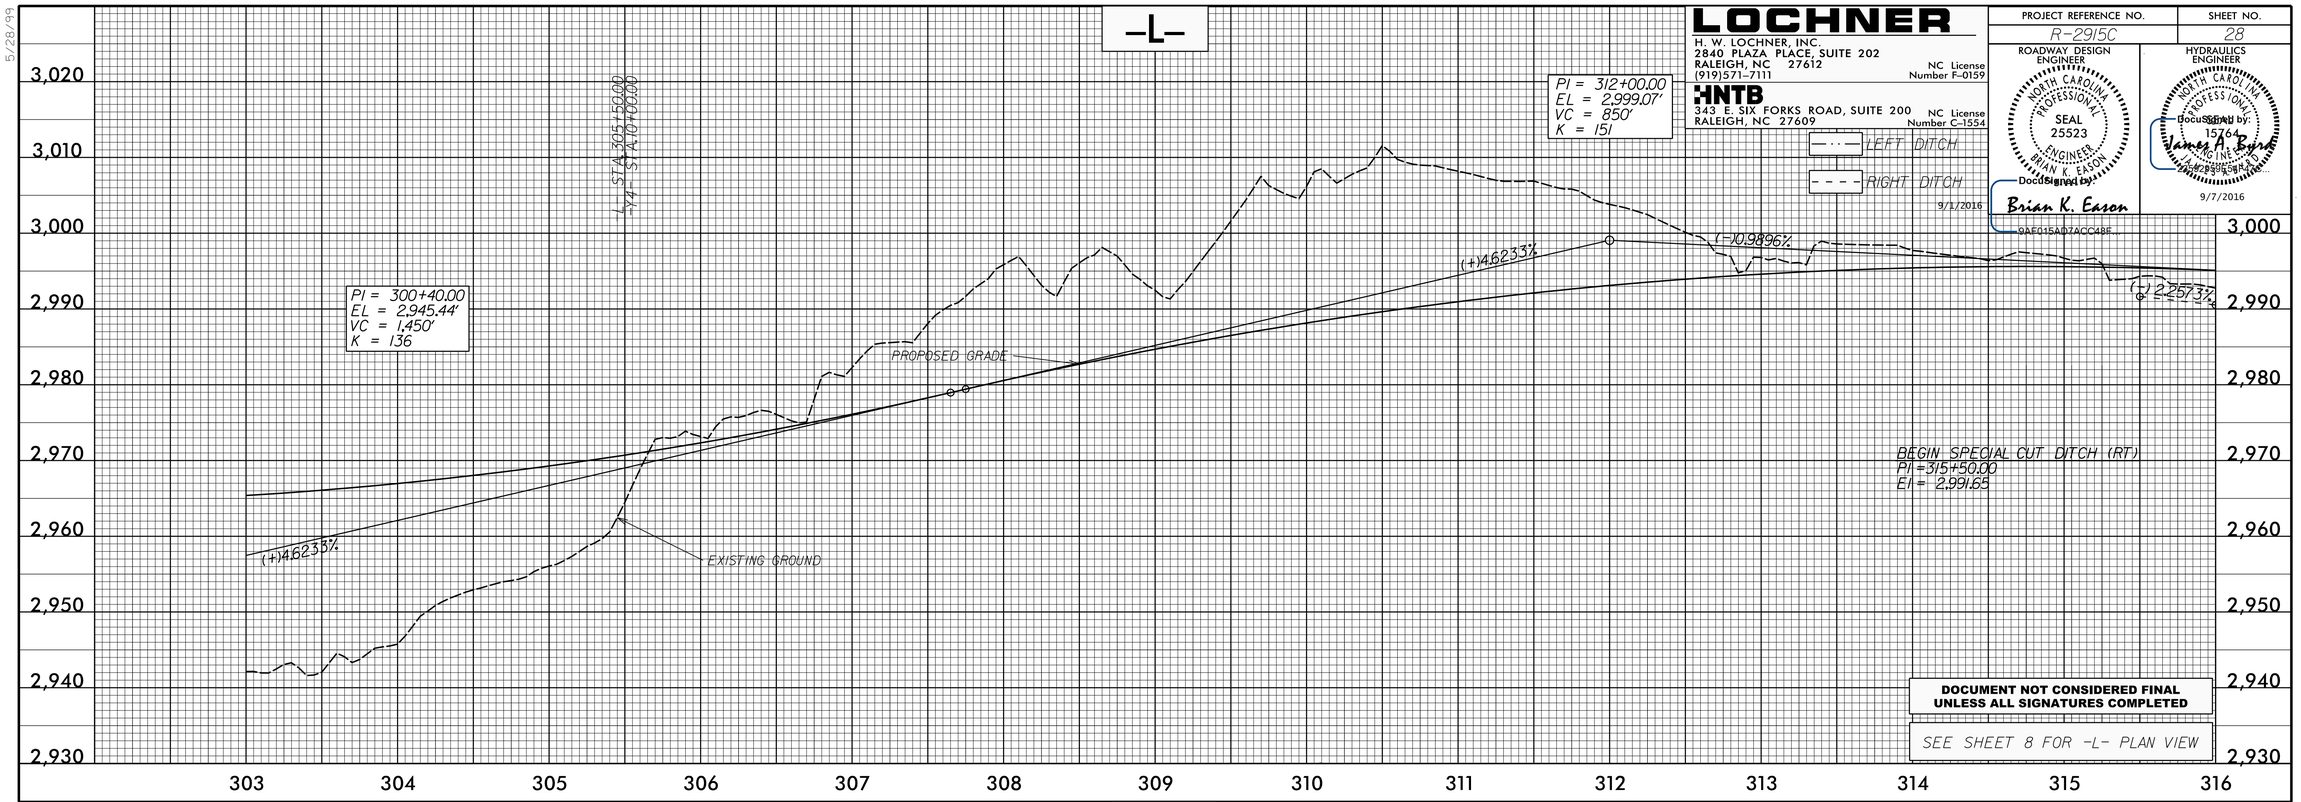

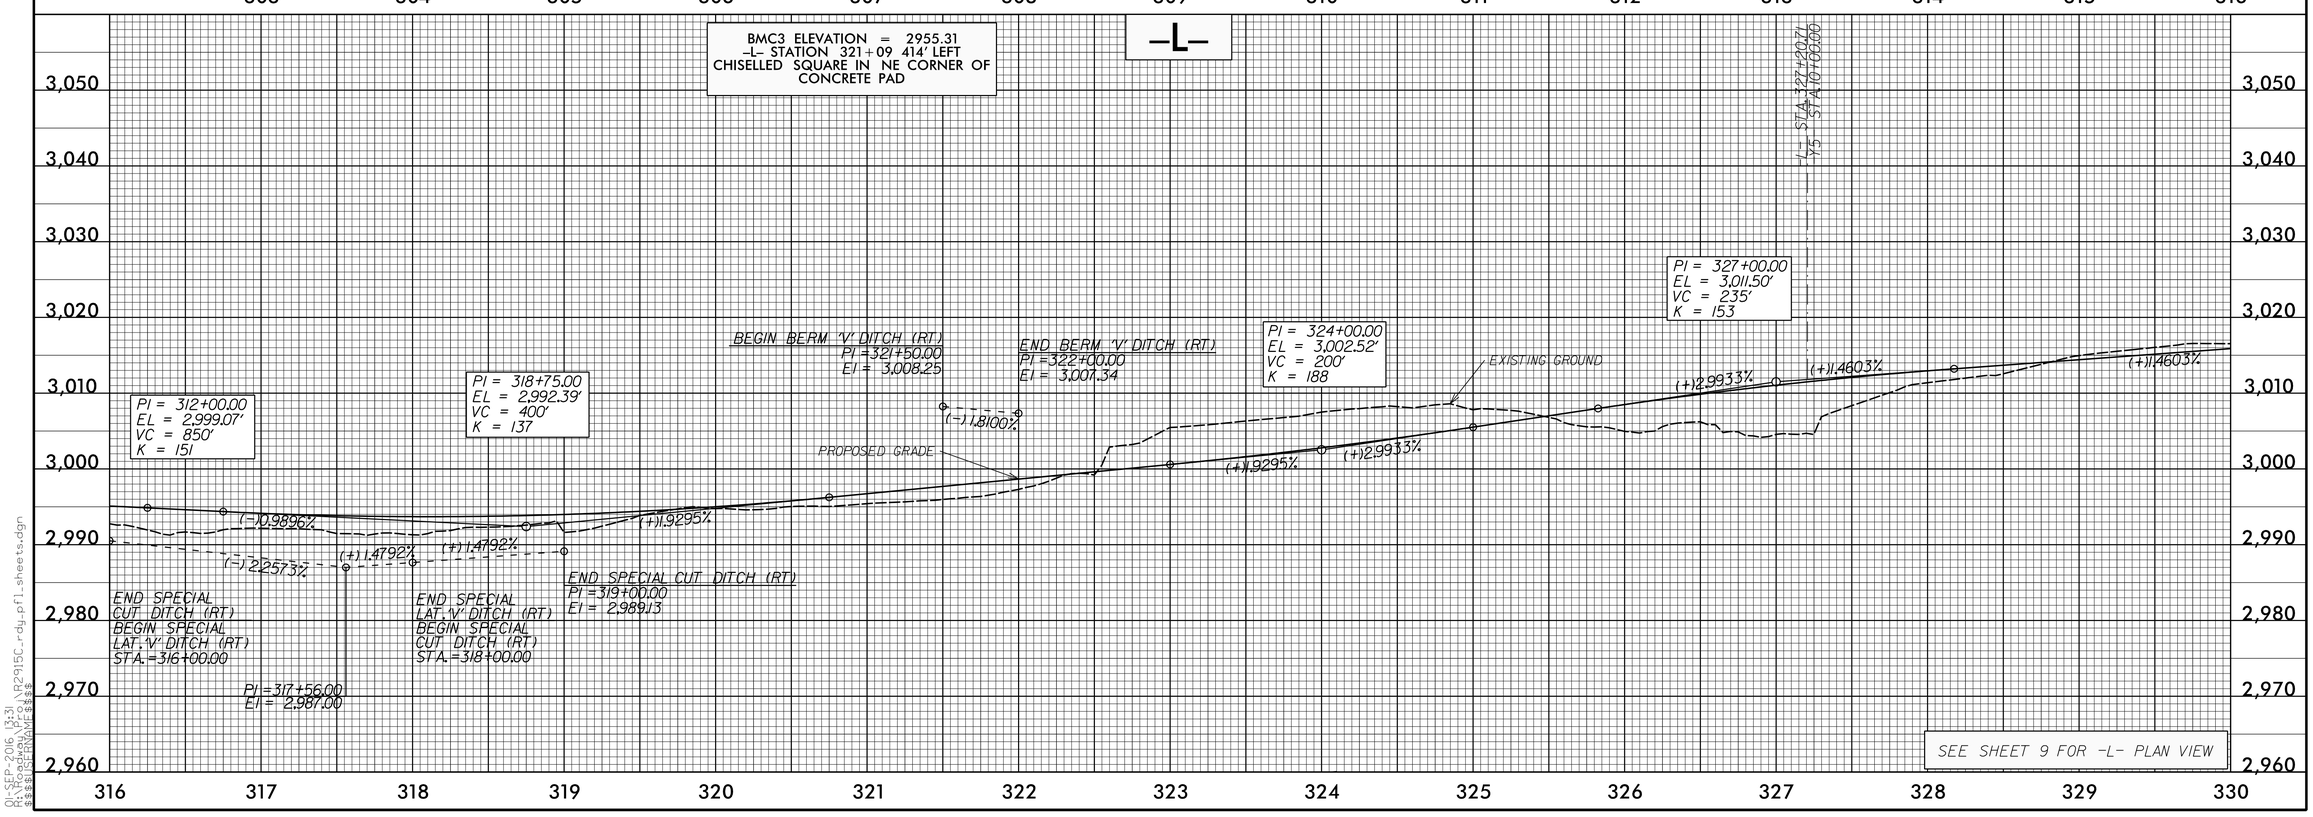

5/28/99
01-SEP-2016 13:31
R:\Roadway\Proj\R2915C_rdy_pfl_sheets.dgn
$$$$USERNAME$$$$