DocuSign Envelope ID: 072598ED-BC11-40DF-94CE-62B0BBA5F400

PROJ. REFERENCE NO.	SHEET NO.
R-2915C	TMP-72

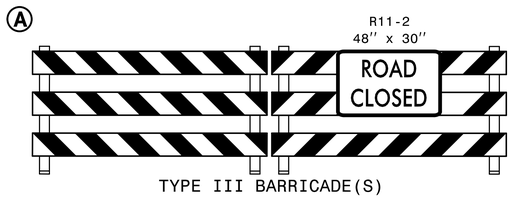

TYPE III BARRICADE(S)

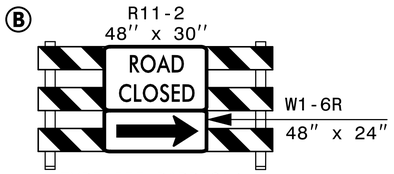

TYPE III BARRICADE

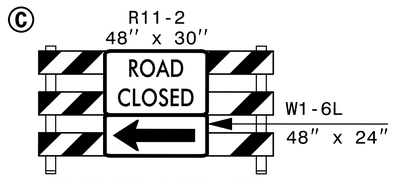

TYPE III BARRICADE

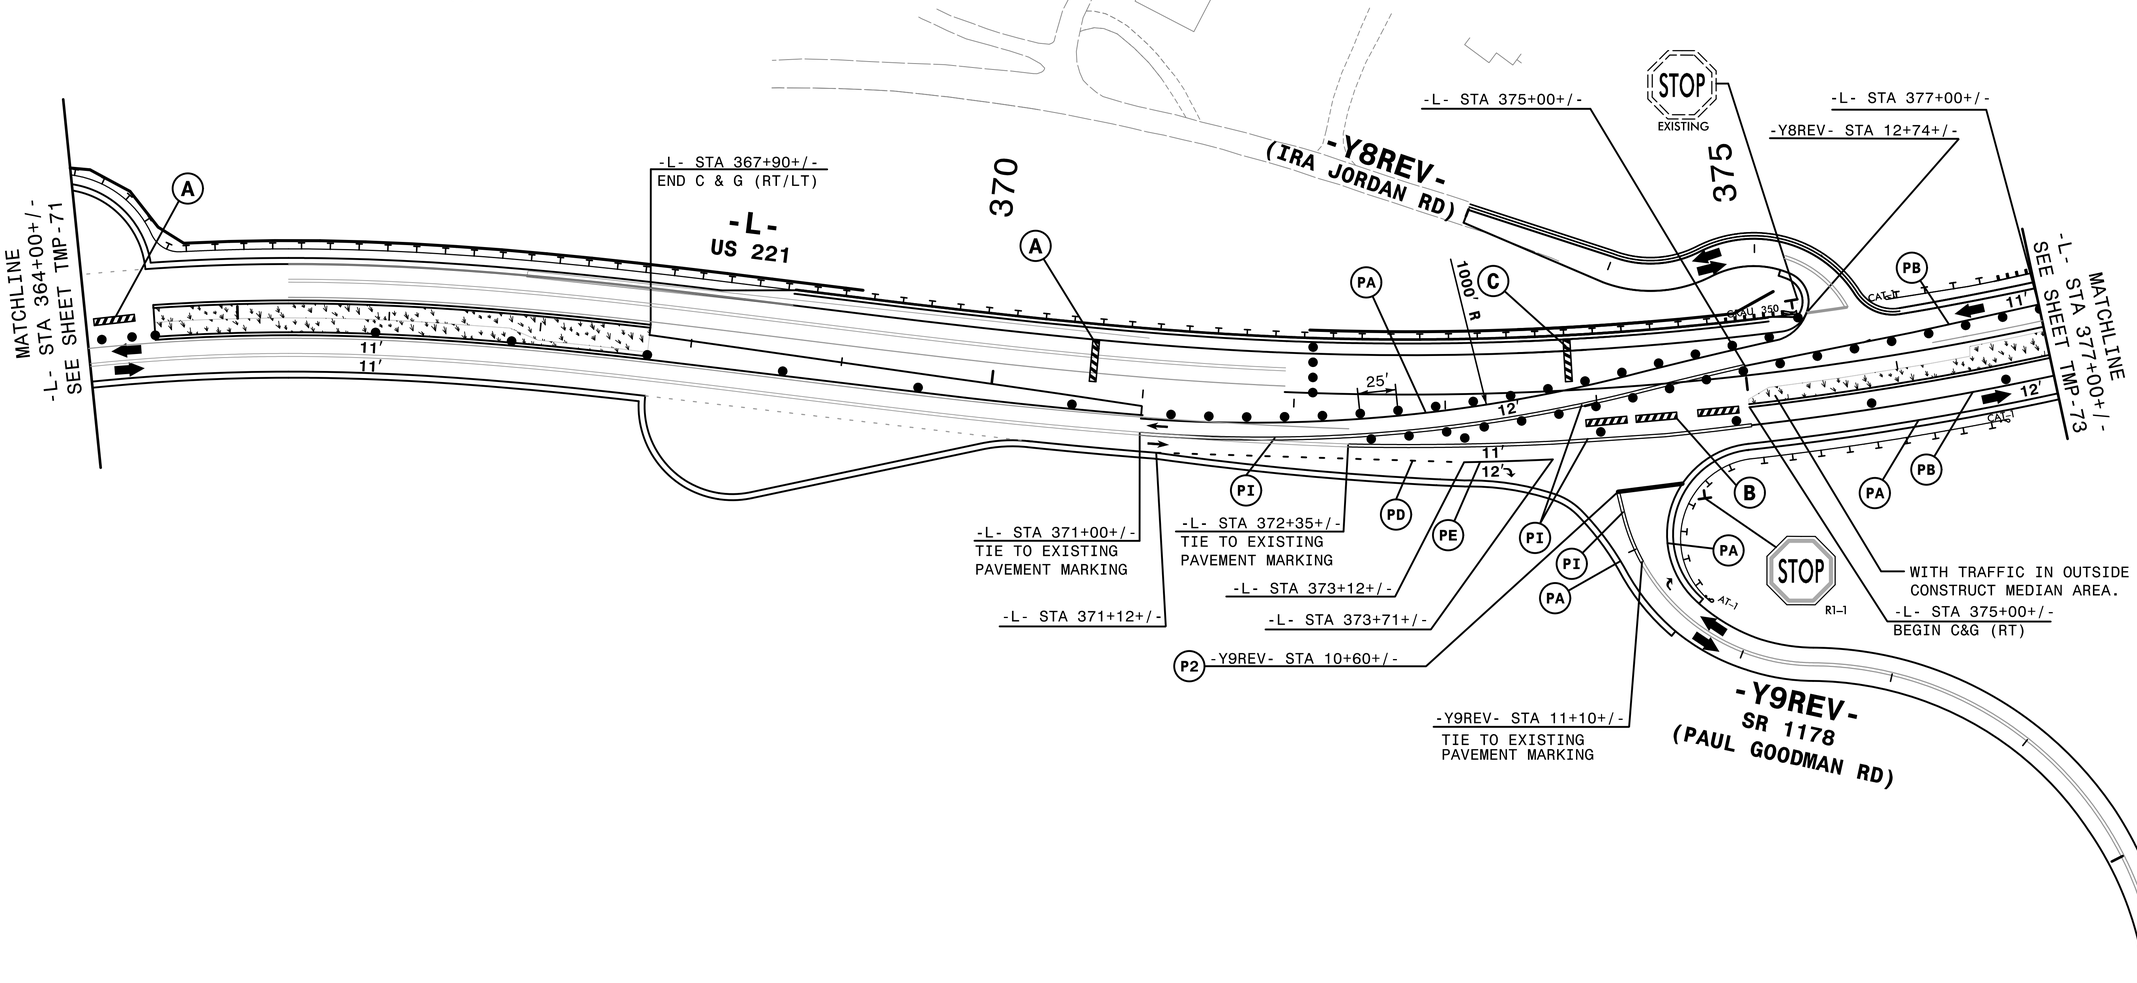

REMOVE CONFLICTING PAVEMENT MARKING.

DOCUMENT NOT CONSIDERED FINAL UNLESS ALL SIGNATURES COMPLETED

APPROVED: Docusigned by: Rhonda B. Early F34CAF5AC68F48A...

DATE: 7/2/2016

NORTH CAROLINA PROFESSIONAL SEAL 023521 ENGINEER RHONDA B. EARLY SEAL

DIVISION OF HIGHWAYS STATE OF NORTH CAROLINA DEPARTMENT OF TRANSPORTATION WORK ZONE TRAFFIC CONTROL

HNTB NORTH CAROLINA, P.C.
343 E. Six Forks Road, Suite 200
Raleigh, North Carolina 27609
NC License No: C-1554

TRANSPORTATION MANAGEMENT PLAN

PHASE IV DETAIL

3:33:17 PM
\\TCP\R2915C_tc_P4D09.dgn
$$$$USERNAME$$$$