| PROJECT REFERENCE NO. | SHEET NO. |
|---|---|
| R-2915C | EC-26/CONST.06 |
| R/W SHEET NO. | |
| ROADWAY DESIGN ENGINEER | HYDRAULICS ENGINEER |

HNTB NORTH CAROLINA, P.C.
343 E. Six Forks Road, Suite 200
Raleigh, North Carolina 27609
NC License No: C-1554

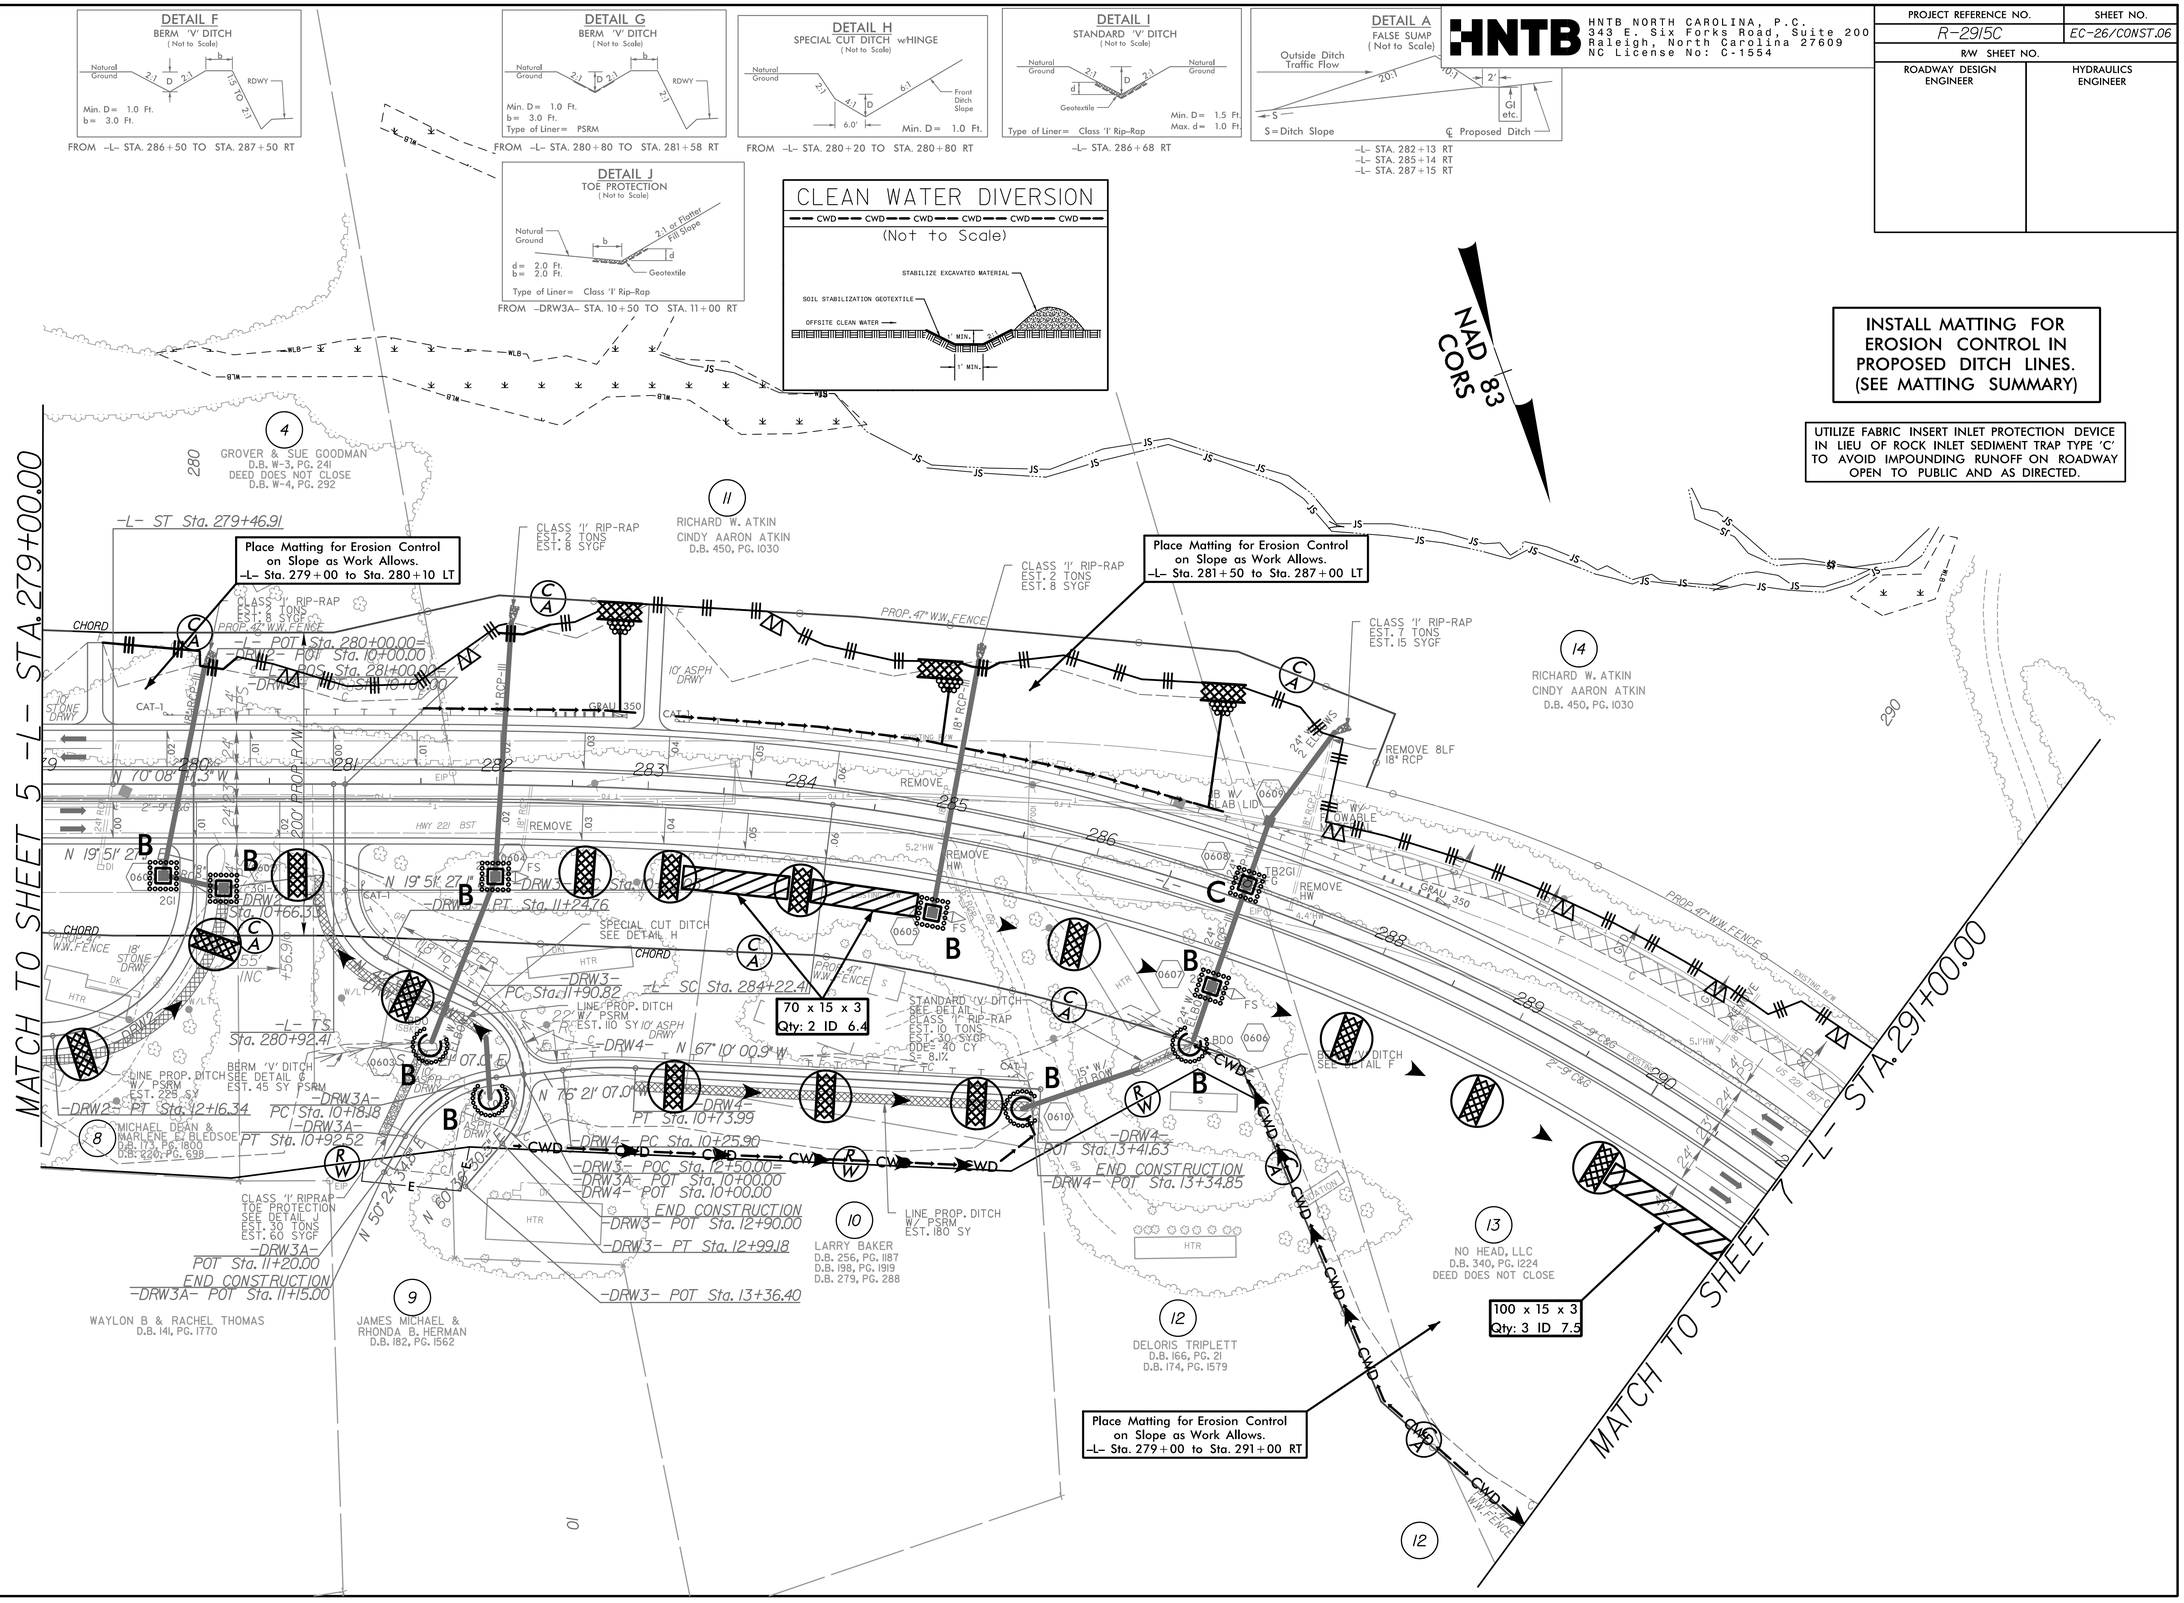


REVISIONS
8/17/99
12:27:59 PM
R-2915C_ec_PSH6.dgn
$$$$USERNAME$$$$