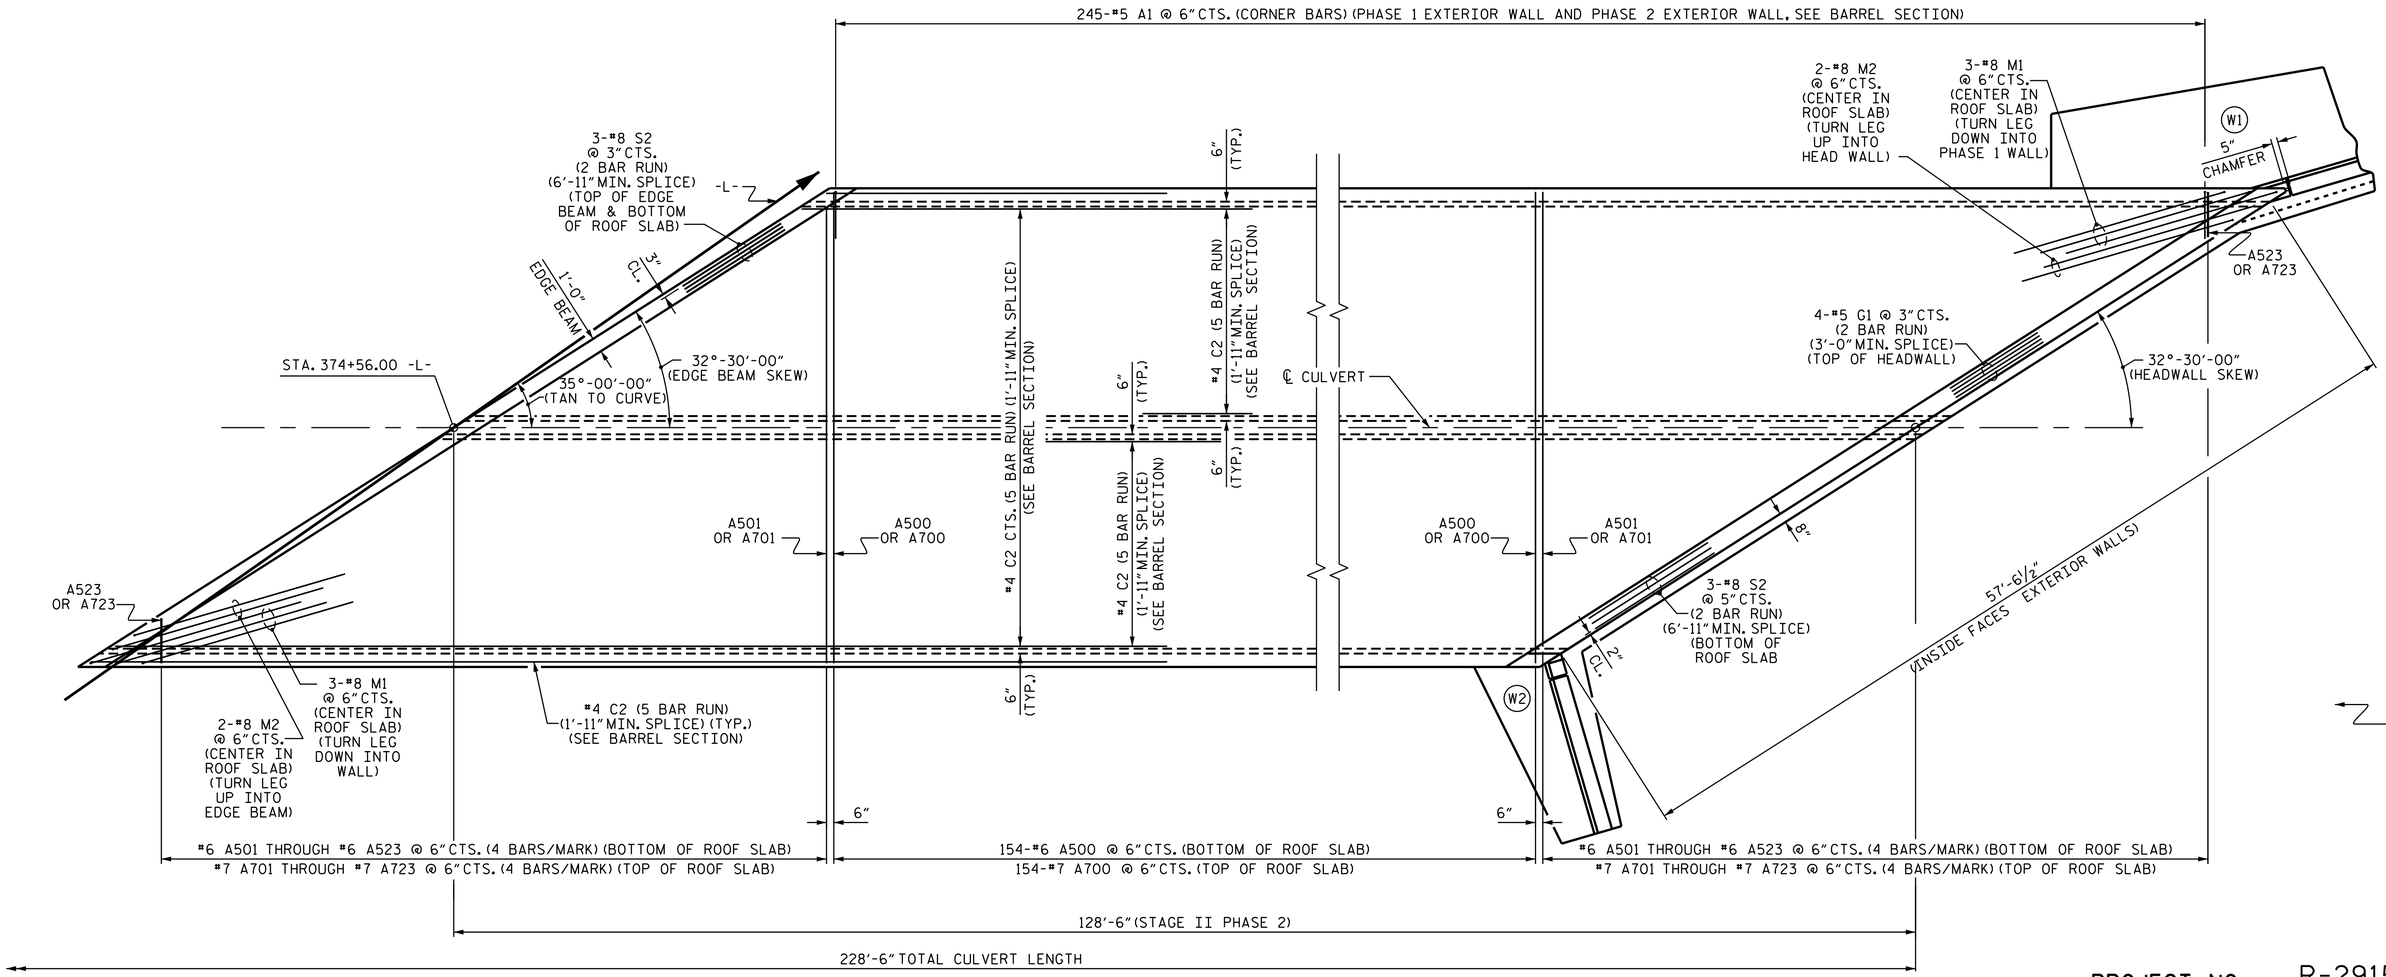

PROJECT NO. R-2915C

ASHE COUNTY

STATION: 374+56.00 -L-

SHEET 7 OF 12

PLAN OF ROOF SLAB

STATE OF NORTH CAROLINA
DEPARTMENT OF TRANSPORTATION
RALEIGH

DOUBLE 15 FT. X 11 FT.
RCBC
35°00'-00" SKEW
(STAGE II-PHASE 2)

NORTH CAROLINA PROFESSIONAL SEAL 17230 ENGINEER WAEL S. ARAFAT

DocuSigned by: Wael Arafat
4139C12A32AB406...
9/6/2016

DOCUMENT NOT CONSIDERED FINAL UNLESS ALL SIGNATURES COMPLETED

REVISIONS							SHEET NO.
NO.	BY:	DATE:	NO.	BY:	DATE:		C-7
1			3				TOTAL SHEETS
2			4				12

DRAWN BY : H. T. BARBOUR DATE : 6-23-16
CHECKED BY : V. X. NGUYEN DATE : 7-16
DESIGN ENGINEER OF RECORD: A. M. LEE DATE : 7-16

06-SEP-2016 12:33
P:\Structures\FINAL PLANS\Microstation\R2915C_SMU_CU2.dgn
warafat