DocuSign Envelope ID: DC928B49-D835-4F21-AA5A-3E7AABE6E9BF

| PROJ. REFERENCE NO. | SHEET NO. |
|---|---|
| R-4753 | TMP-36 |

HDR Engineering, Inc. of the Carolinas
555 Fayetteville St, Suite 900 Raleigh, N.C. 27601
N.C.B.E.L.S. License Number: F-0116

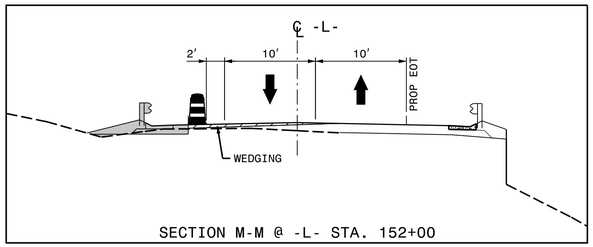


SECTION M-M @ -L- STA. 152+00

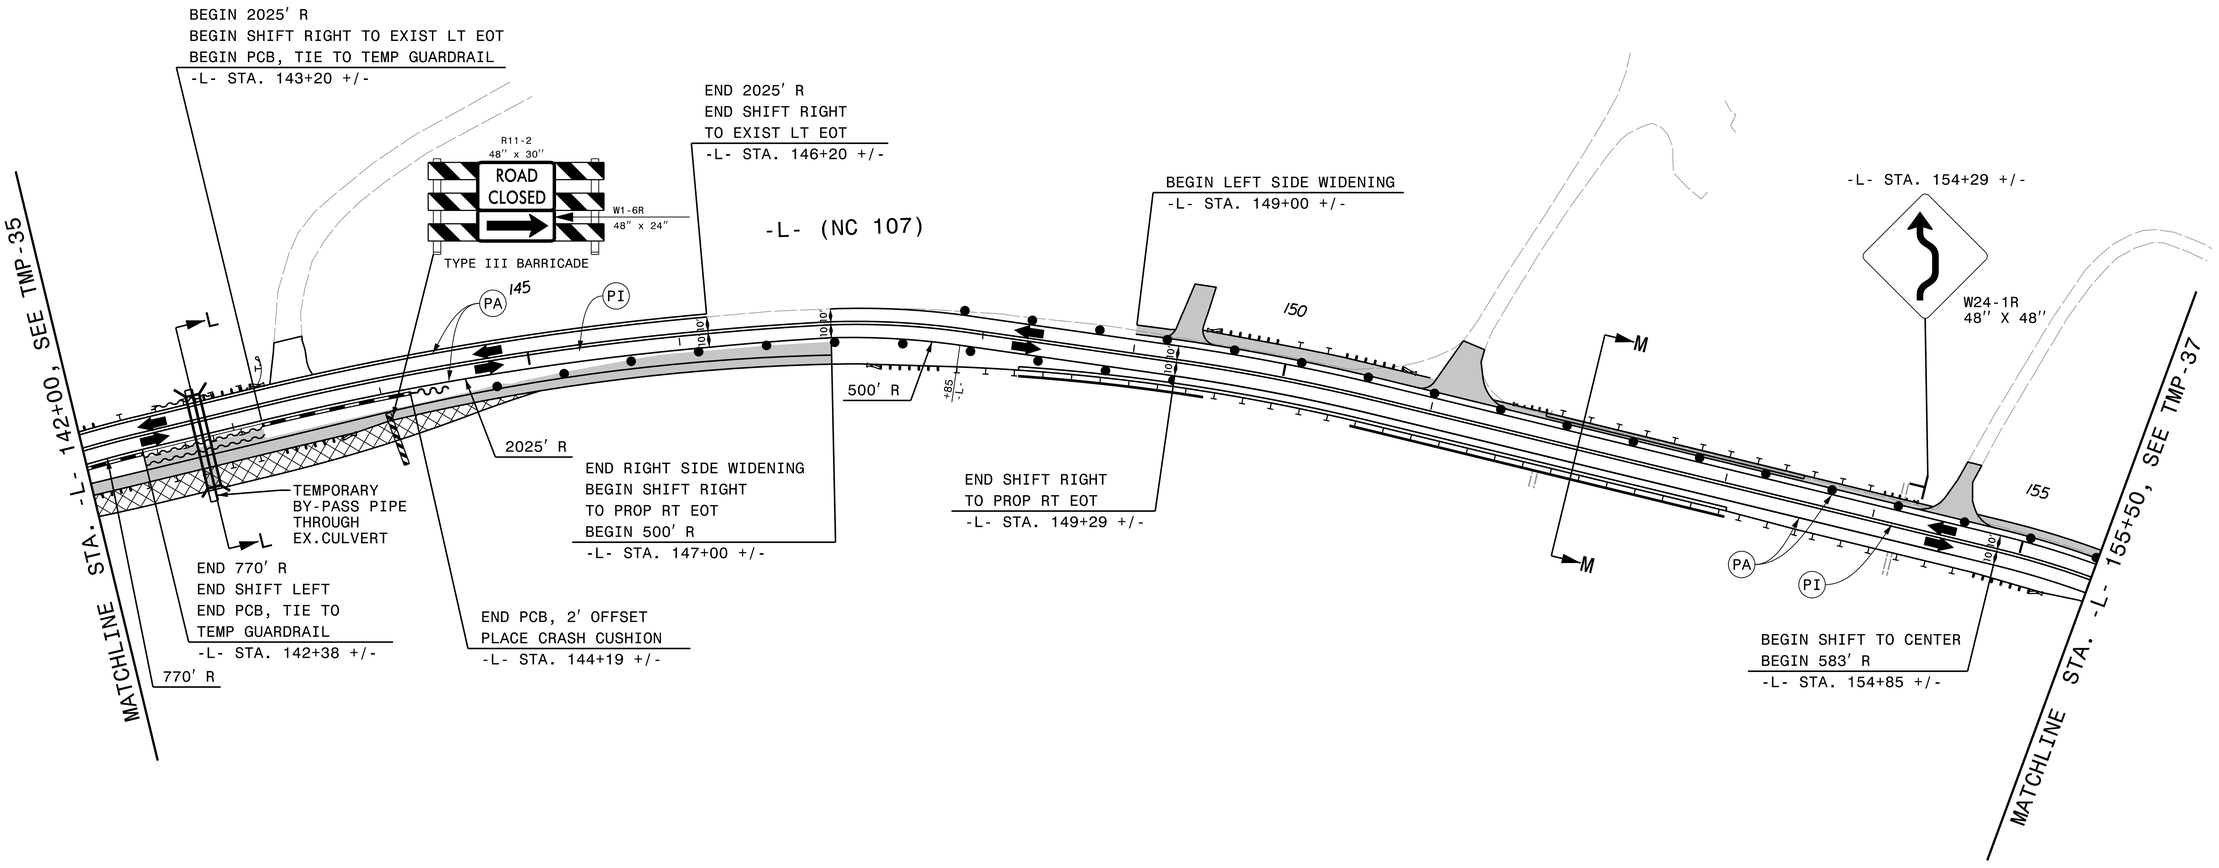


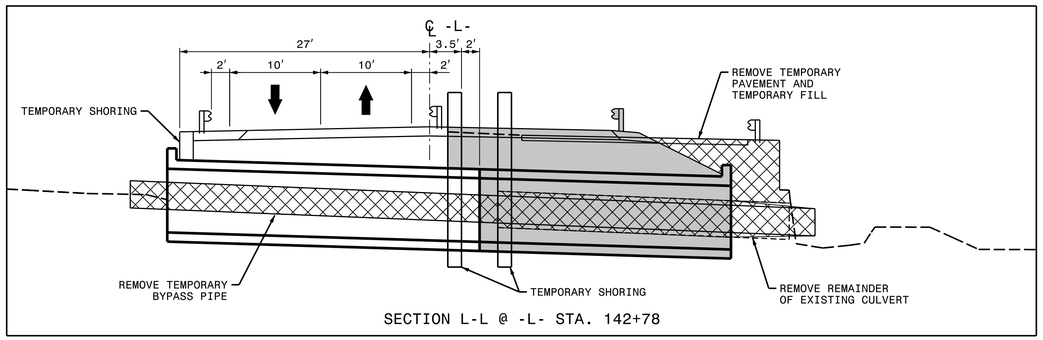


SECTION L-L @ -L- STA. 142+78

APPROVED: Michelle Ward
F83857568926486...

DATE: 9/28/2016

SEAL

NORTH CAROLINA PROFESSIONAL SEAL 033789 ENGINEER MICHELLE WARD

**DOCUMENT NOT CONSIDERED FINAL UNLESS ALL SIGNATURES COMPLETED**

DIVISION OF HIGHWAYS · STATE OF NORTH CAROLINA · DEPARTMENT OF TRANSPORTATION · WORK ZONE TRAFFIC CONTROL

PHASE 2

PLOT DRIVER: NCDOT_pdf_color_eng_50.plt PENTABLE: NCDOT_tcp.tbl
USER: BSCOTT DATE: 9/28/2016 TIME: 3:55:41 PM
FILE: pw:\\PWAPPTPA01.SouthEast_Tampa\Documents\000166\CON00079759\CON00099518\0000000000258994\6.0_CAD_BIM\6.2_Work_In_Progress\R-4753\Traffic\TrafficControl\TCP\R-4753_TMP_TMP-36.dgn