PROJECT REFERENCE NO.	SHEET NO.
R-4753	EC-12/CONST.12
R/W SHEET NO.	
ROADWAY DESIGN ENGINEER	HYDRAULICS ENGINEER

CLEARING AND GRUBBING
EROSION CONTROL FOR
CONSTRUCTION SHEET 12

NOTE:
PLACE TEMPORARY ROCK SEDIMENT DAMS TYPE – B AND TEMPORARY ROCK SILT CHECKS TYPE – A AT DRAINAGE OUTLETS.

ENVIRONMENTALLY SENSITIVE AREA
SEE PROJECT SPECIAL PROVISIONS

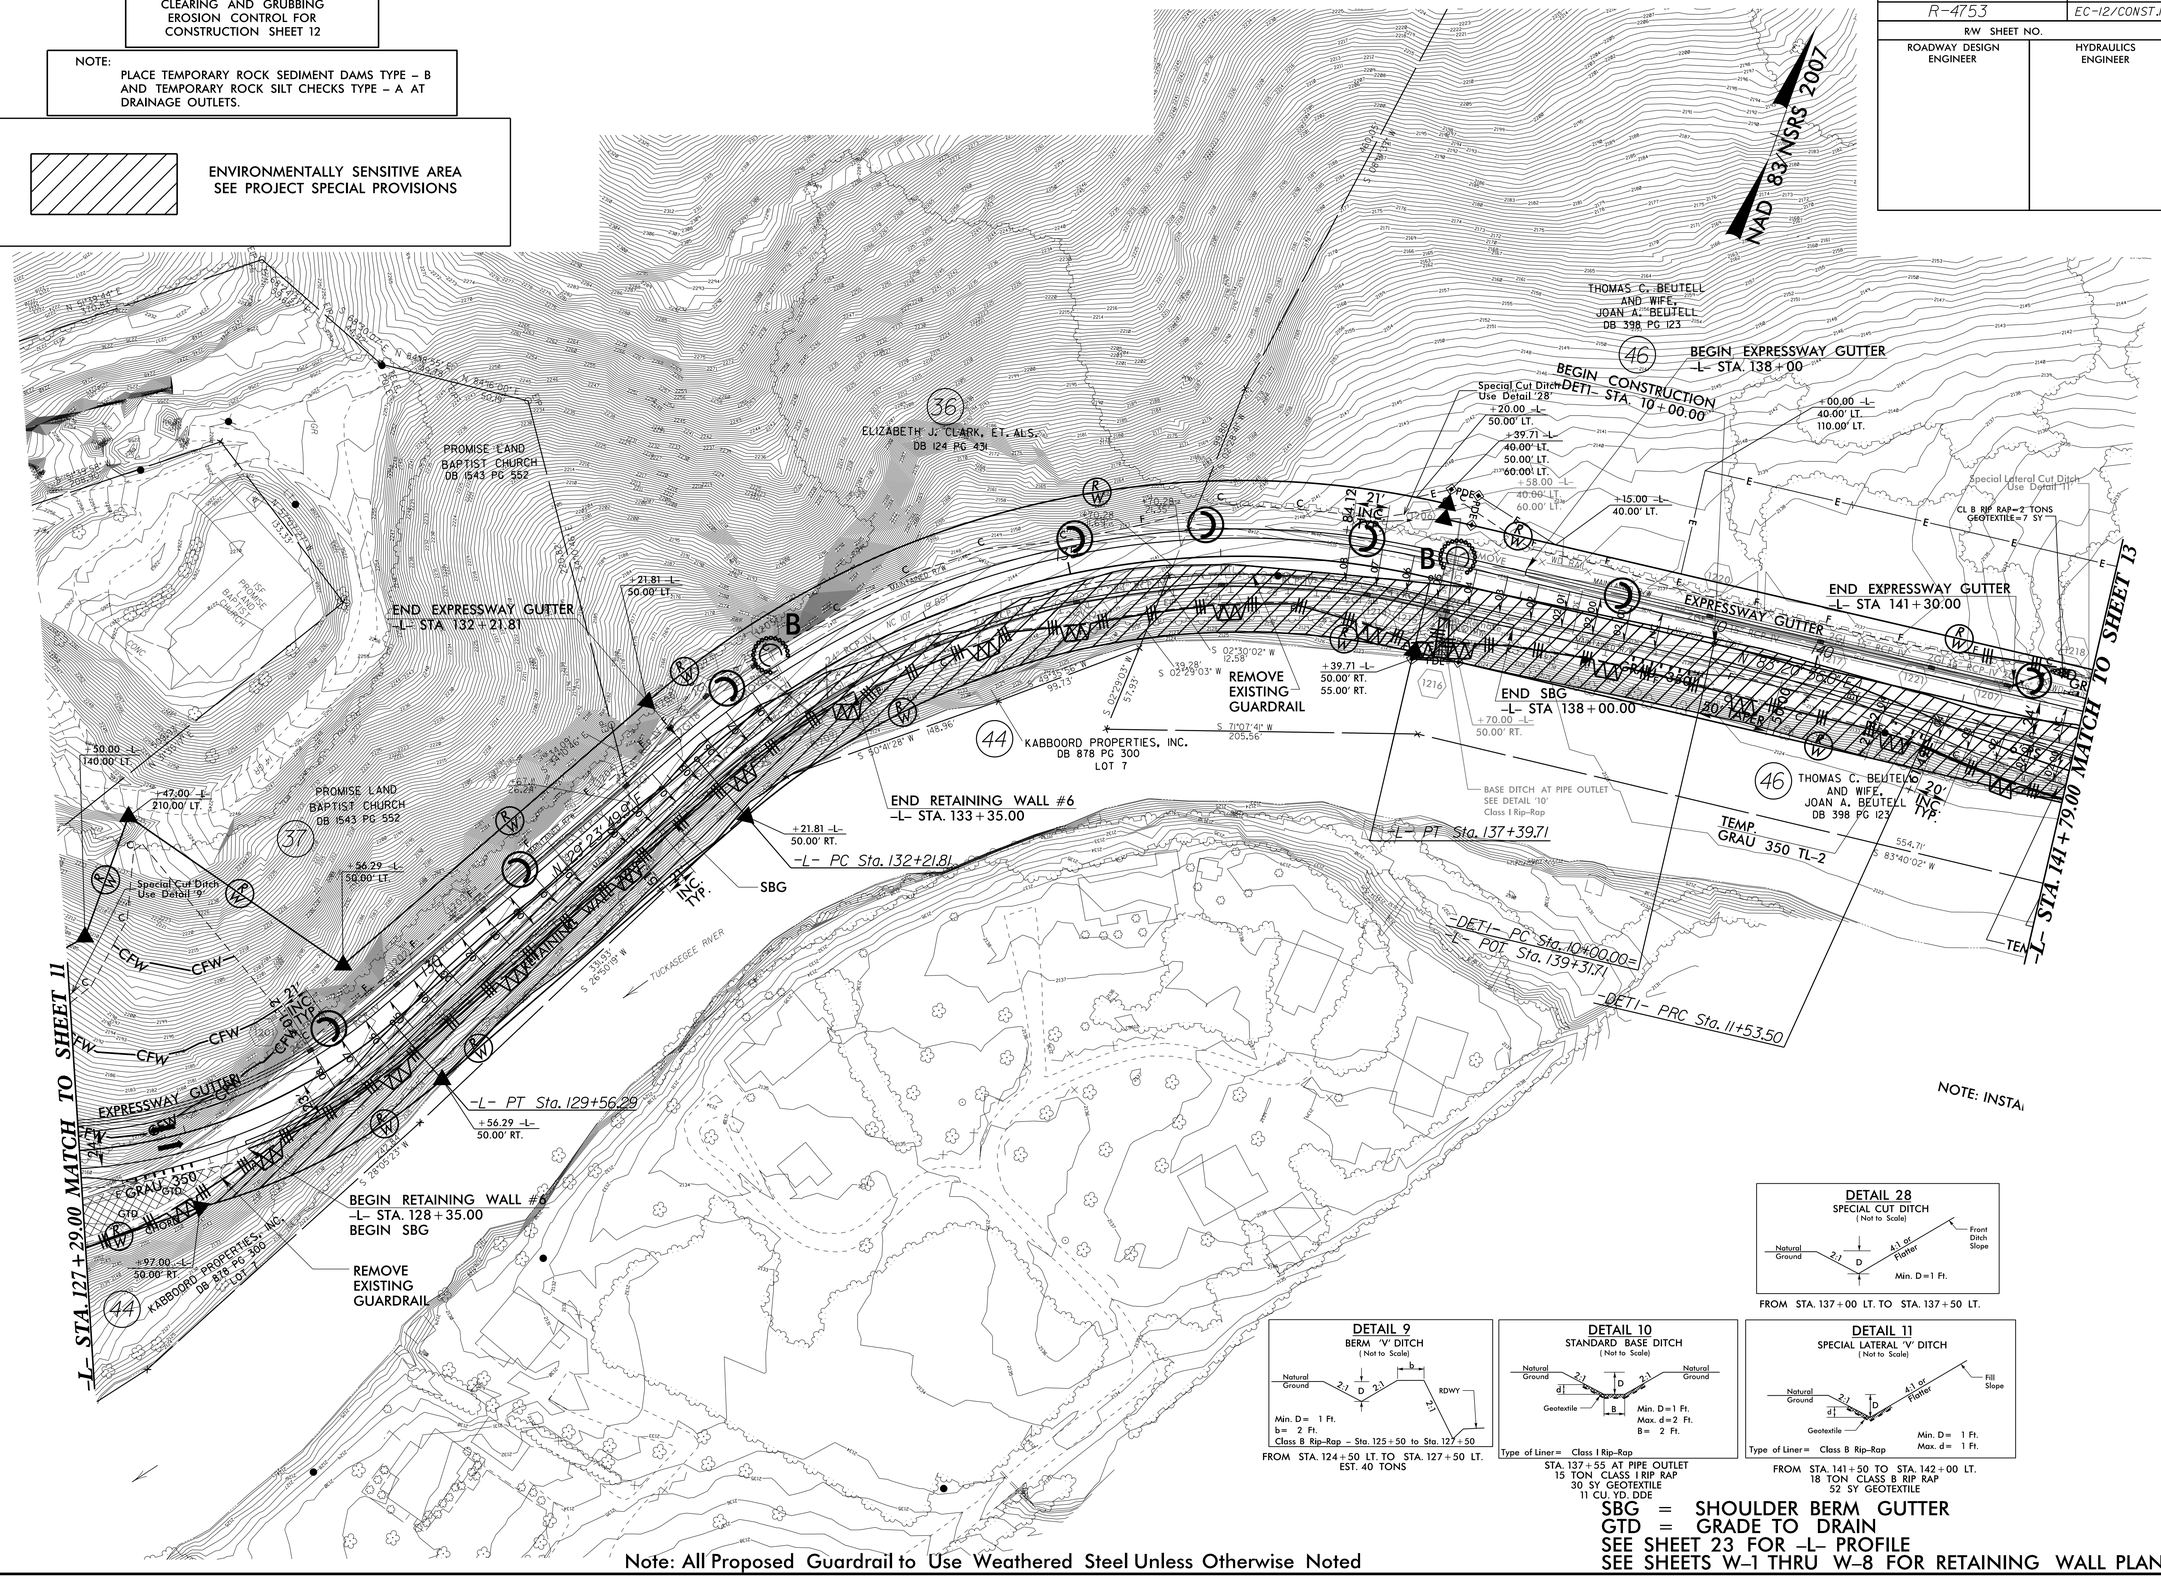

Note: All Proposed Guardrail to Use Weathered Steel Unless Otherwise Noted

DETAIL 28
SPECIAL CUT DITCH
(Not to Scale)

FROM STA. 137+00 LT. TO STA. 137+50 LT.

DETAIL 9
BERM 'V' DITCH
(Not to Scale)

FROM STA. 124+50 LT. TO STA. 127+50 LT.
EST. 40 TONS

DETAIL 10
STANDARD BASE DITCH
(Not to Scale)

STA. 137+55 AT PIPE OUTLET
15 TON CLASS I RIP RAP
30 SY GEOTEXTILE
11 CU. YD. DDE

DETAIL 11
SPECIAL LATERAL 'V' DITCH
(Not to Scale)

FROM STA. 141+50 TO STA. 142+00 LT.
18 TON CLASS B RIP RAP
52 SY GEOTEXTILE

SBG = SHOULDER BERM GUTTER
GTD = GRADE TO DRAIN
SEE SHEET 23 FOR -L- PROFILE
SEE SHEETS W-1 THRU W-8 FOR RETAINING WALL PLANS

5/14/99
R:\Environmental\Roadway\R4753_EC_psht2.dgn
10-AUG-2016 15:48
User:pbeaver
PROJECT REFERENCE NO. R-4753 SHEET NO. EC-12/CONST.12
R/W SHEET NO.
ROADWAY DESIGN ENGINEER
HYDRAULICS ENGINEER