PROJECT REFERENCE NO.	SHEET NO.
R-3826	22

ROADWAY DESIGN ENGINEER — NORTH CAROLINA PROFESSIONAL SEAL 025873 ENGINEER GARY R. LOVERING — DocuSigned by: Gary Lovering

HYDRAULICS ENGINEER — NORTH CAROLINA PROFESSIONAL SEAL 031986 ENGINEER JAMES R. RICE — DocuSigned by:

DFD76F34A6BD425... 092E5F7759FE47A...

DOCUMENT NOT CONSIDERED FINAL UNLESS ALL SIGNATURES COMPLETED

DITCH LEGEND	
LEFT DITCH	-·-·-·-
RIGHT DITCH	----------

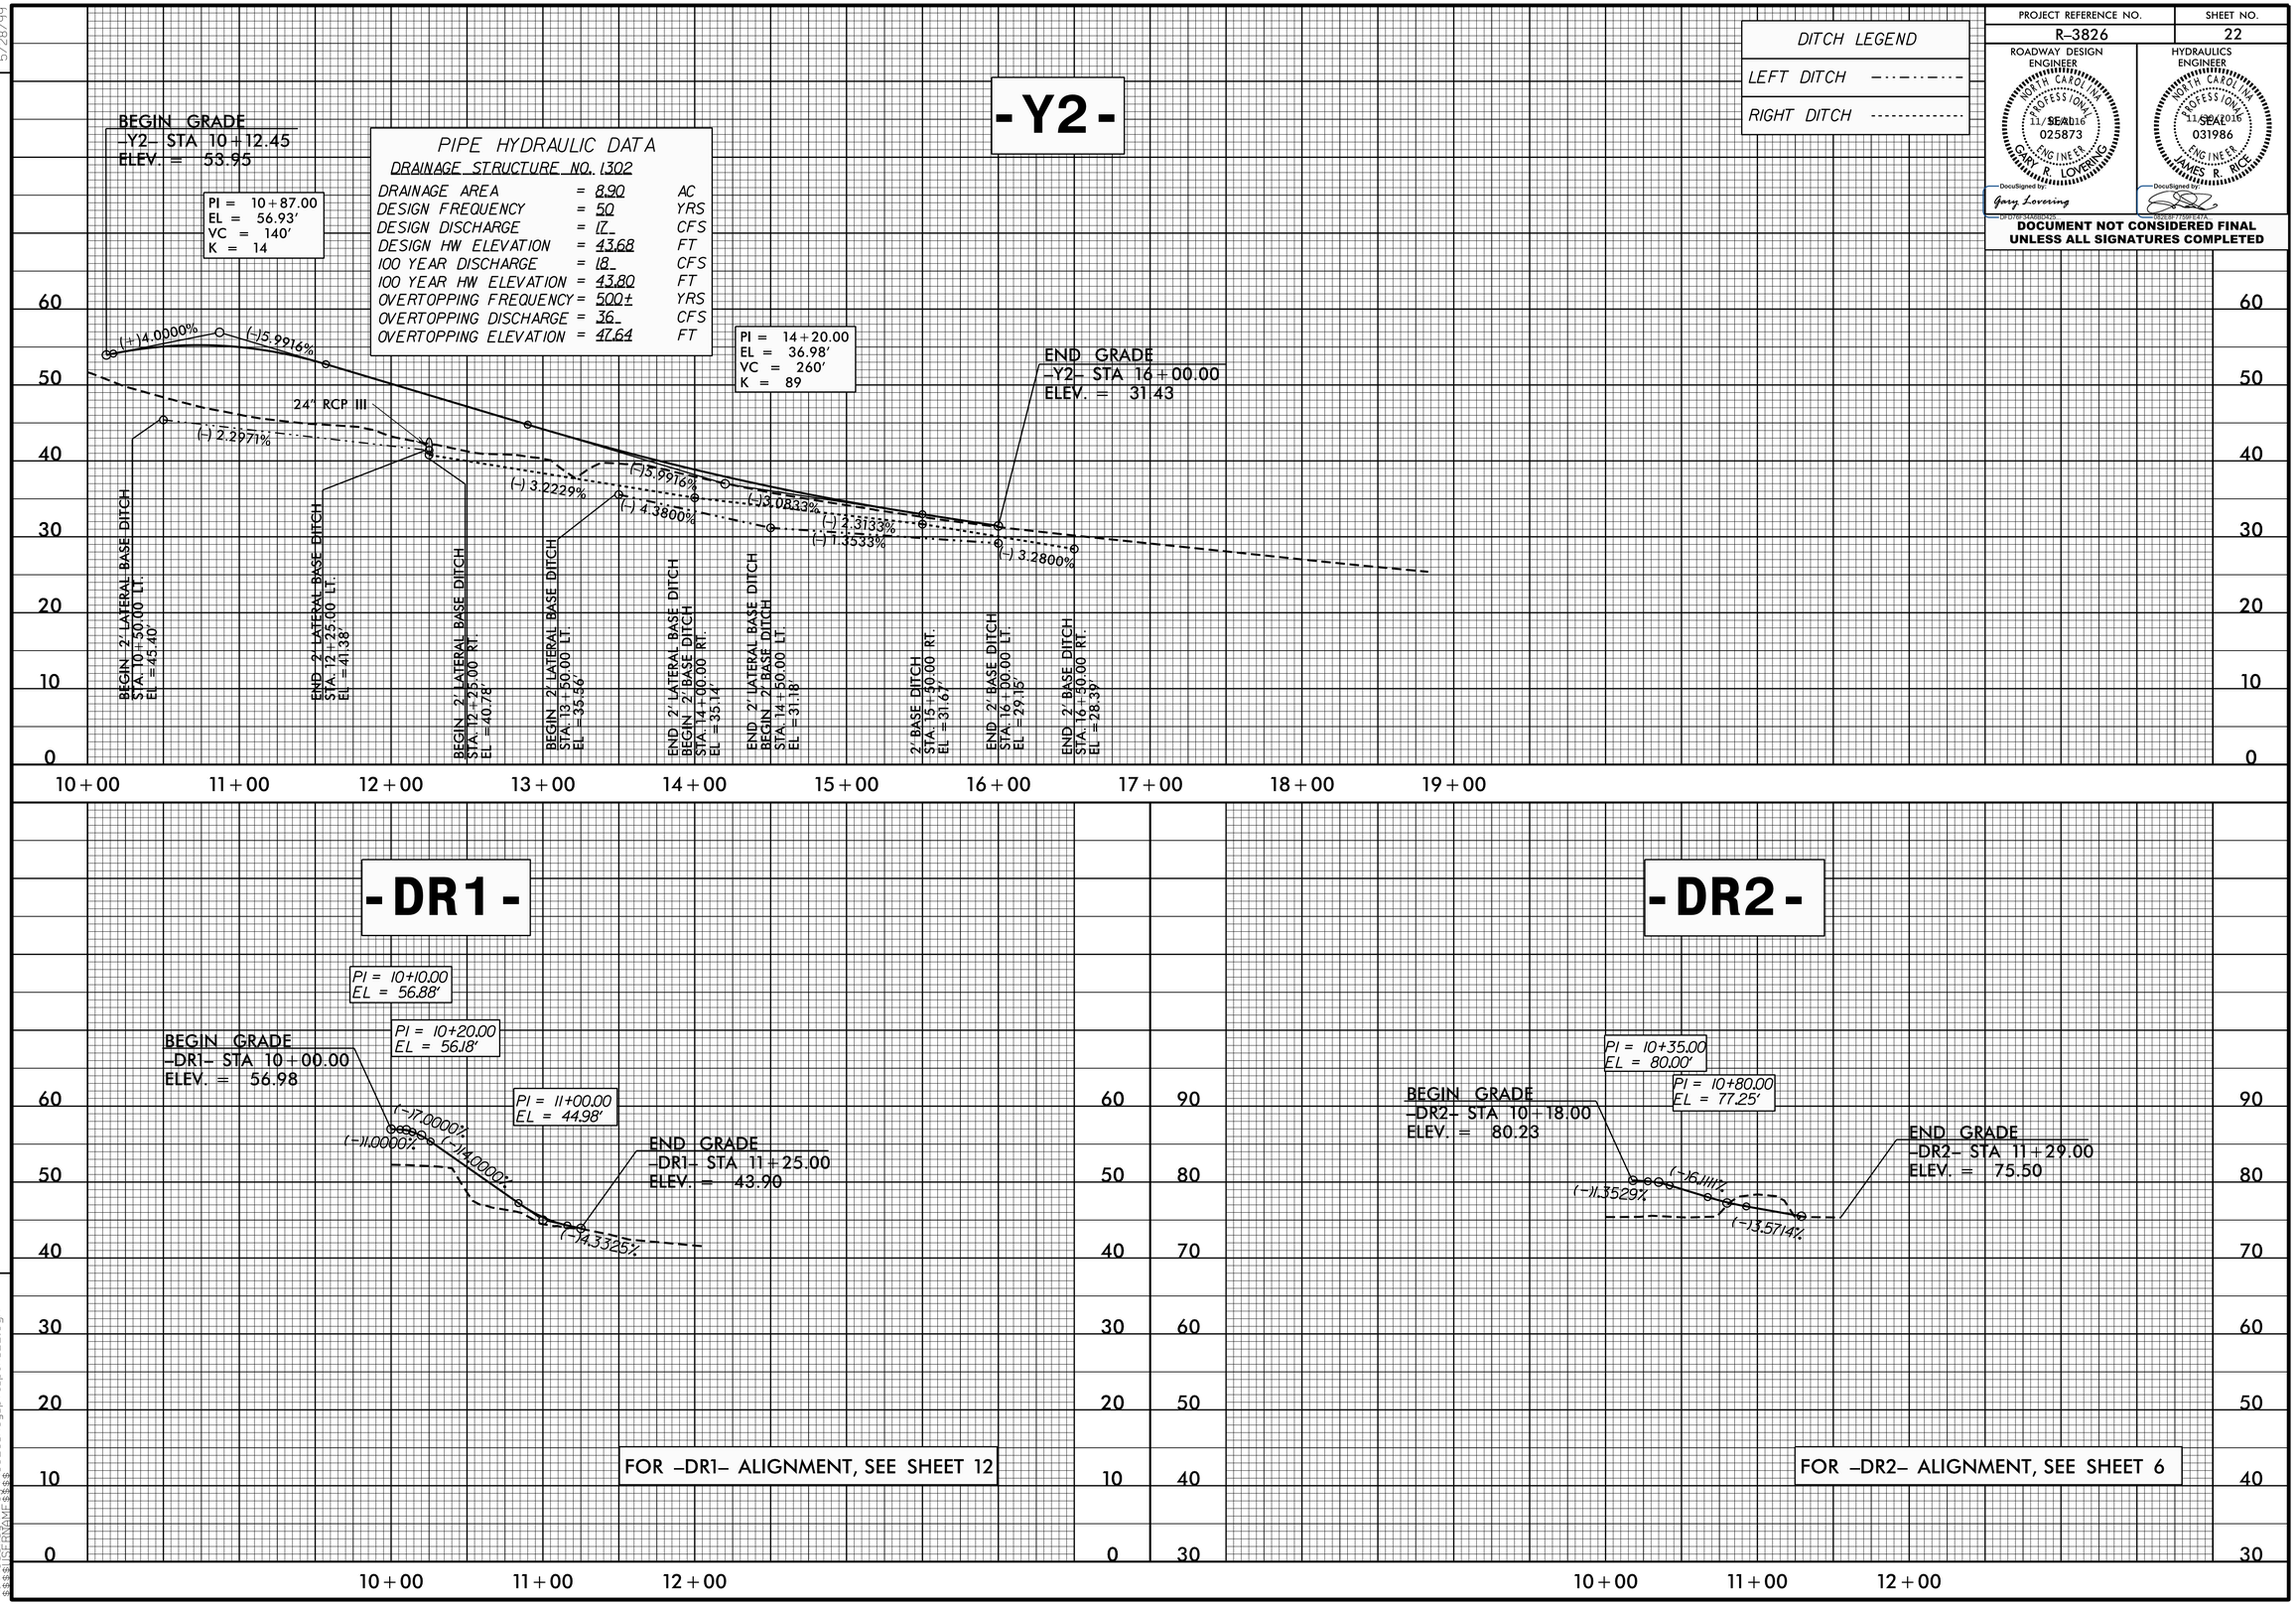

REVISIONS

R/W REVISION (09/12/16) - DRIVEWAY ADDED AT -L- STA. 127+00.00. - JDG

5/28/99

22-NOV-2016 10:56
R:\Roadway\Proj\R3826_Rdy_pfl_psh_22.dgn
$$$$USERNAME$$$$