STATE OF NORTH CAROLINA
DIVISION OF HIGHWAYS

TRANSPORTATION MANAGEMENT PLAN

MARTIN COUNTY

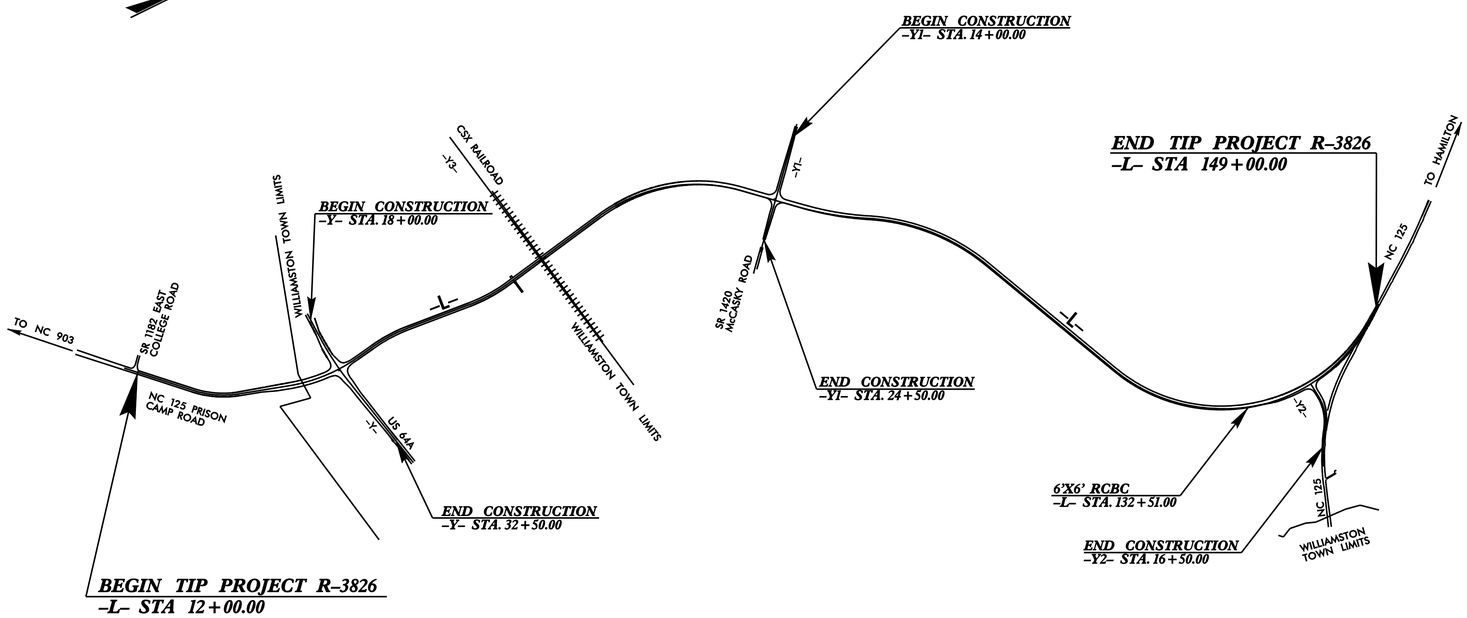

WORK ZONE SAFETY & MOBILITY
"from the MOUNTAINS to the COAST"

N.C.D.O.T. WORK ZONE TRAFFIC CONTROL
1561 MAIL SERVICE CENTER (MSC) RALEIGH, NC 27699-1561
750 N. GREENFIELD PARKWAY, GARNER, NC 27529 (DELIVERY)
PHONE: (919) 773-2800 FAX: (919) 771-2745

J. S. BOURNE, P.E. — STATE TRAFFIC MANAGEMENT ENGINEER
J.S. KITE, P.E. — TRAFFIC CONTROL PROJECT ENGINEER
M.V. SPRINGER, P.E. — TRAFFIC CONTROL PROJECT DESIGN ENGINEER
_____ — TRAFFIC CONTROL DESIGN ENGINEER

DIVISION OF HIGHWAYS • STATE OF NORTH CAROLINA • DEPARTMENT OF TRANSPORTATION • WORK ZONE TRAFFIC CONTROL

INDEX OF SHEETS

SHEET NO.	TITLE
TMP-1	TITLE SHEET, VICINITY MAP AND INDEX OF SHEETS
TMP-1A	LIST OF APPLICABLE ROADWAY STANDARD DRAWINGS, AND LEGEND
TMP-1B	TRANSPORTATION OPERATIONS PLAN: (GENERAL NOTES AND LOCAL NOTES)
TMP-2	WRITTEN PHASING
TMP-3 THRU TMP-4	TEMPORARY TRAFFIC CONTROL PHASE I OVERVIEWS
TMP-5 THRU TMP-9	TEMPORARY TRAFFIC CONTROL PHASE I DETAILS
TMP-10	TEMPORARY TRAFFIC CONTROL PHASE II OVERVIEWS
TMP-11 THRU TMP-14	TEMPORARY TRAFFIC CONTROL PHASE II DETAILS
TMP-15	TEMPORARY TRAFFIC CONTROL PHASE III DETAILS
TMP-16A THRU TMP-16B	TEMPORARY TRAFFIC CONTROL PHASE III DETAILS (NC 125 TIE IN SEQUENCE)

Prepared in the Office of:
PROGRESSIVE DESIGN GROUP, INC.
ENGINEERS • CONSULTANTS

APPROVED: Tim Arey
DATE: 10/5/2016

SEAL
NORTH CAROLINA PROFESSIONAL ENGINEER SEAL 025465 TIM AREY

SHEET NO.
TMP-01

R-3826

TIP PROJECT: